COPYRIGHT 2024, McCOLLOUGH ARCHITECTURE, INC.

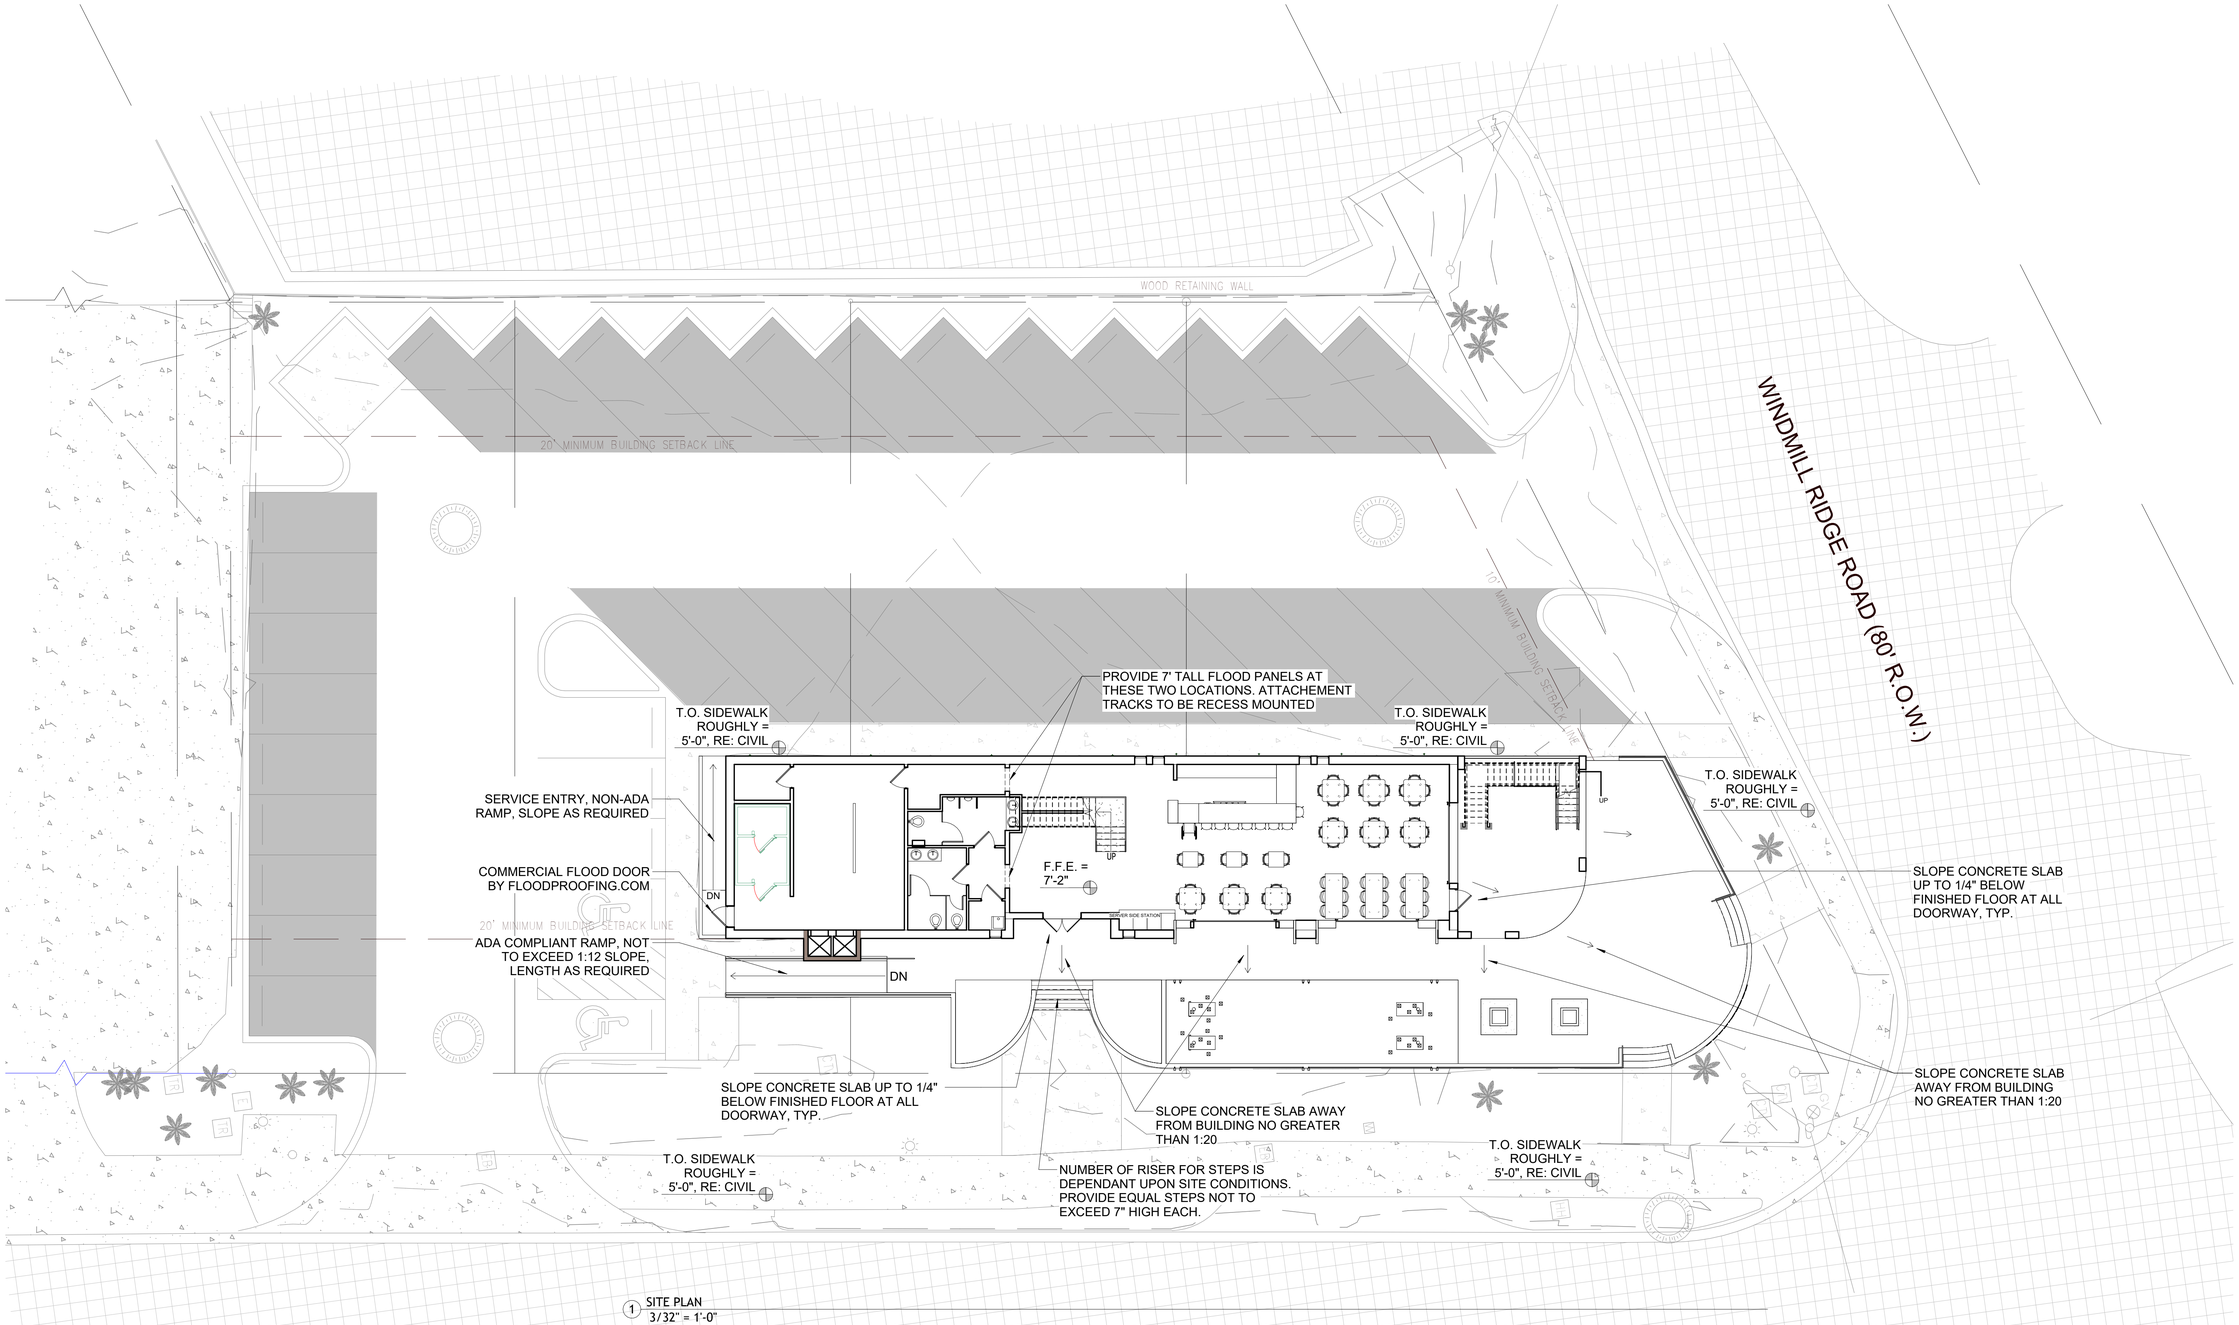

1 SITE PLAN
3/32" = 1'-0"

McCOLLOUGH ARCHITECTURE, INC.
P.O. BOX 6310
GULF SHORES, ALABAMA
36547-6310
PHONE: 251-968-7222

NOT FOR CONSTRUCTION

A NEW RESTAURANT FOR GULF POURS
GULF SHORES, AL

JOB NO.:	
DRAWN:	SEW/JAG
CHECKED:	SBM
DATE:	2024.07.17
REVISION:	
SCALE:	3/32" = 1'-0"
SHEET NO.:	C1.1

SITE PLAN