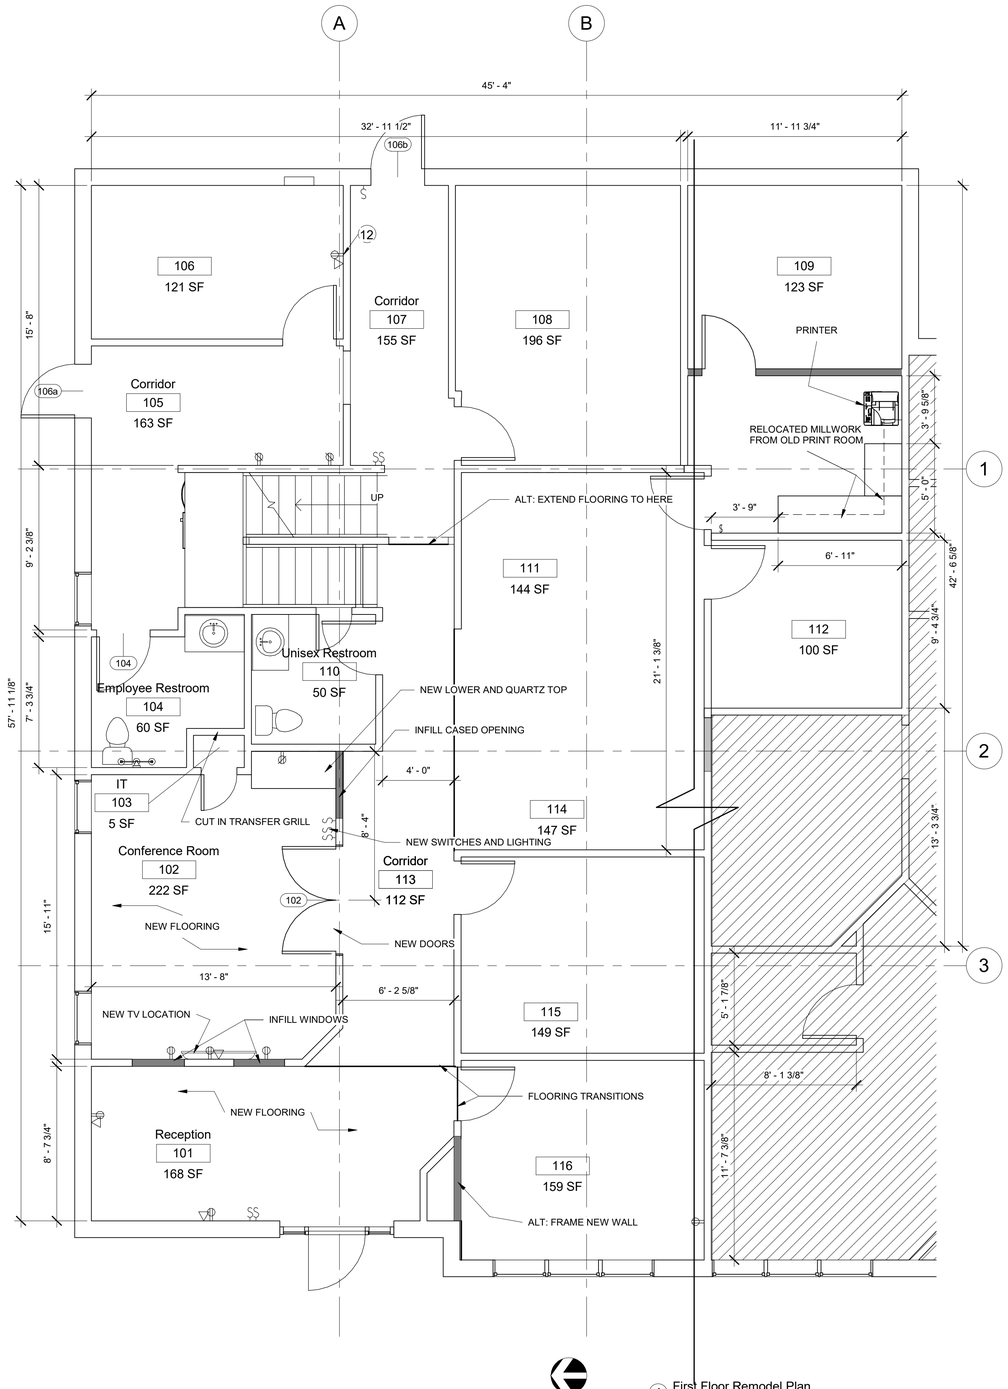

1 First Floor Remodel Plan
1/4" = 1'-0"

General Notes:

1. Field verify all dimensions.
2. All items notated to be demolished are to be disposed of unless noted otherwise.
3. Dashed lines are an appoximation of the location, size, and/or area of demo. Re. floor plan and finish schedule for finished dimensions.
4. Protect all areas that are remain existing from construction debris.
5. All dimensions are to finished face of gypsum wall board unless noted otherwise.
6. All construction shall meet all applicable national, state, and local building codes latest editions.
7. Any discrepancies in these construction plans or between the plans and specifications shall be brought to attention of the contractor and designer prior to commencing with that portion of the work.
8. All HVAC, Electrical, and/or Plumbing equipment locations are approximate. Verify in field exact placement as needed.

Area of Demo

Existing Wall

New Wall

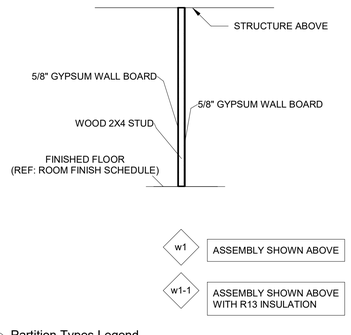

Partition Types Legend
1/4" = 1'-0"

New Design Set

Sun Construction Services

Commercial Remodel & Construction

1000 S Main St.
PO Box 1289
Noble Ok 73068
Telephone: 405 872-3397

Revision Schedule

#	Description	Date
1	Add general note #9	2.12.20
2	Add alternates legend	2.12.20
3	Add remodel notes	2.12.20
6	Revise remodel note #21	2.12.20

Global Land Offices 2020

First Floor Plan

Date:	10.18.21
Revision:	
Drawn by:	SCS

© 2016 Sun Construction Services - All Rights Reserved

A101

Scale 1/4" = 1'-0"