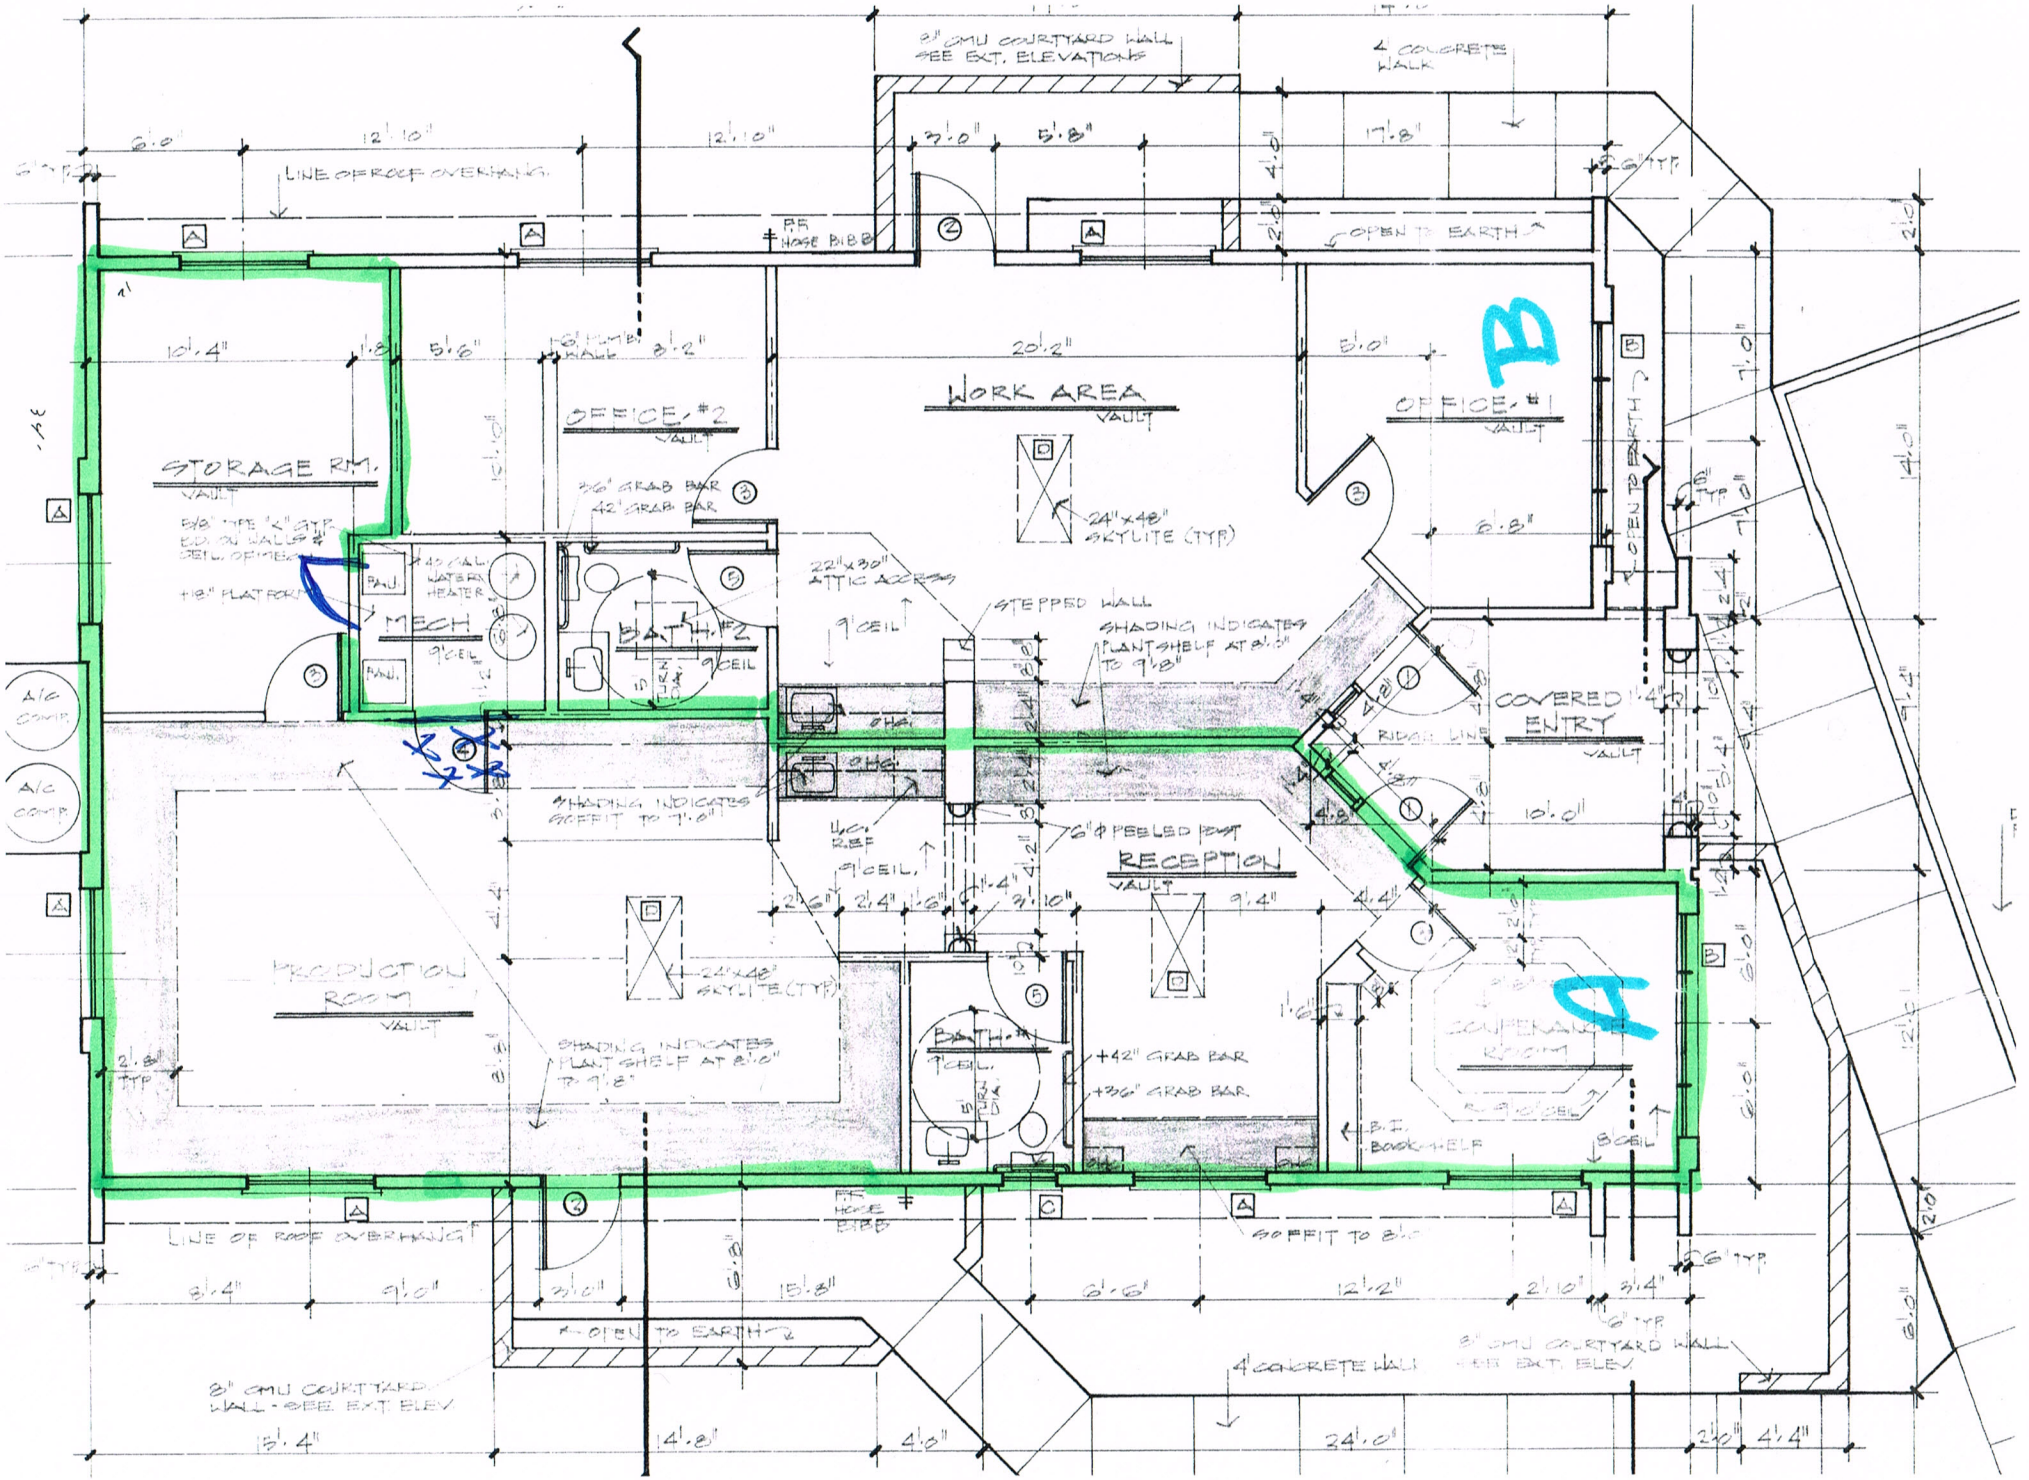
8" CMU COURTYARD WALL SEE EXT. ELEVATIONS
4' CONCRETE WALK
LINE OF ROOF OVERHANG
FE HOSE BIBB
OPEN TO EARTH
WORK AREA
VAULT
OFFICE #2
OFFICE #1
STORAGE RM.
MECH
BATH #2
24"x48" SKYLITE (TYP)
22"x30" ATTIC ACCESS
STEPPED WALL
SHADING INDICATES PLANT SHELF AT 8'-0" TO 9'-8"
COVERED ENTRY
RIDGE LINE
RECEPTION
PRODUCTION ROOM
SHADING INDICATES SOFFIT TO 7'-0"
BATH #1
+42" GRAB BAR
+36" GRAB BAR
B.I. BOOKSHELF
SOFFIT TO 8'-0"
8" CMU COURTYARD WALL - SEE EXT ELEV
4' CONCRETE WALK
A/C COMP.
B
A