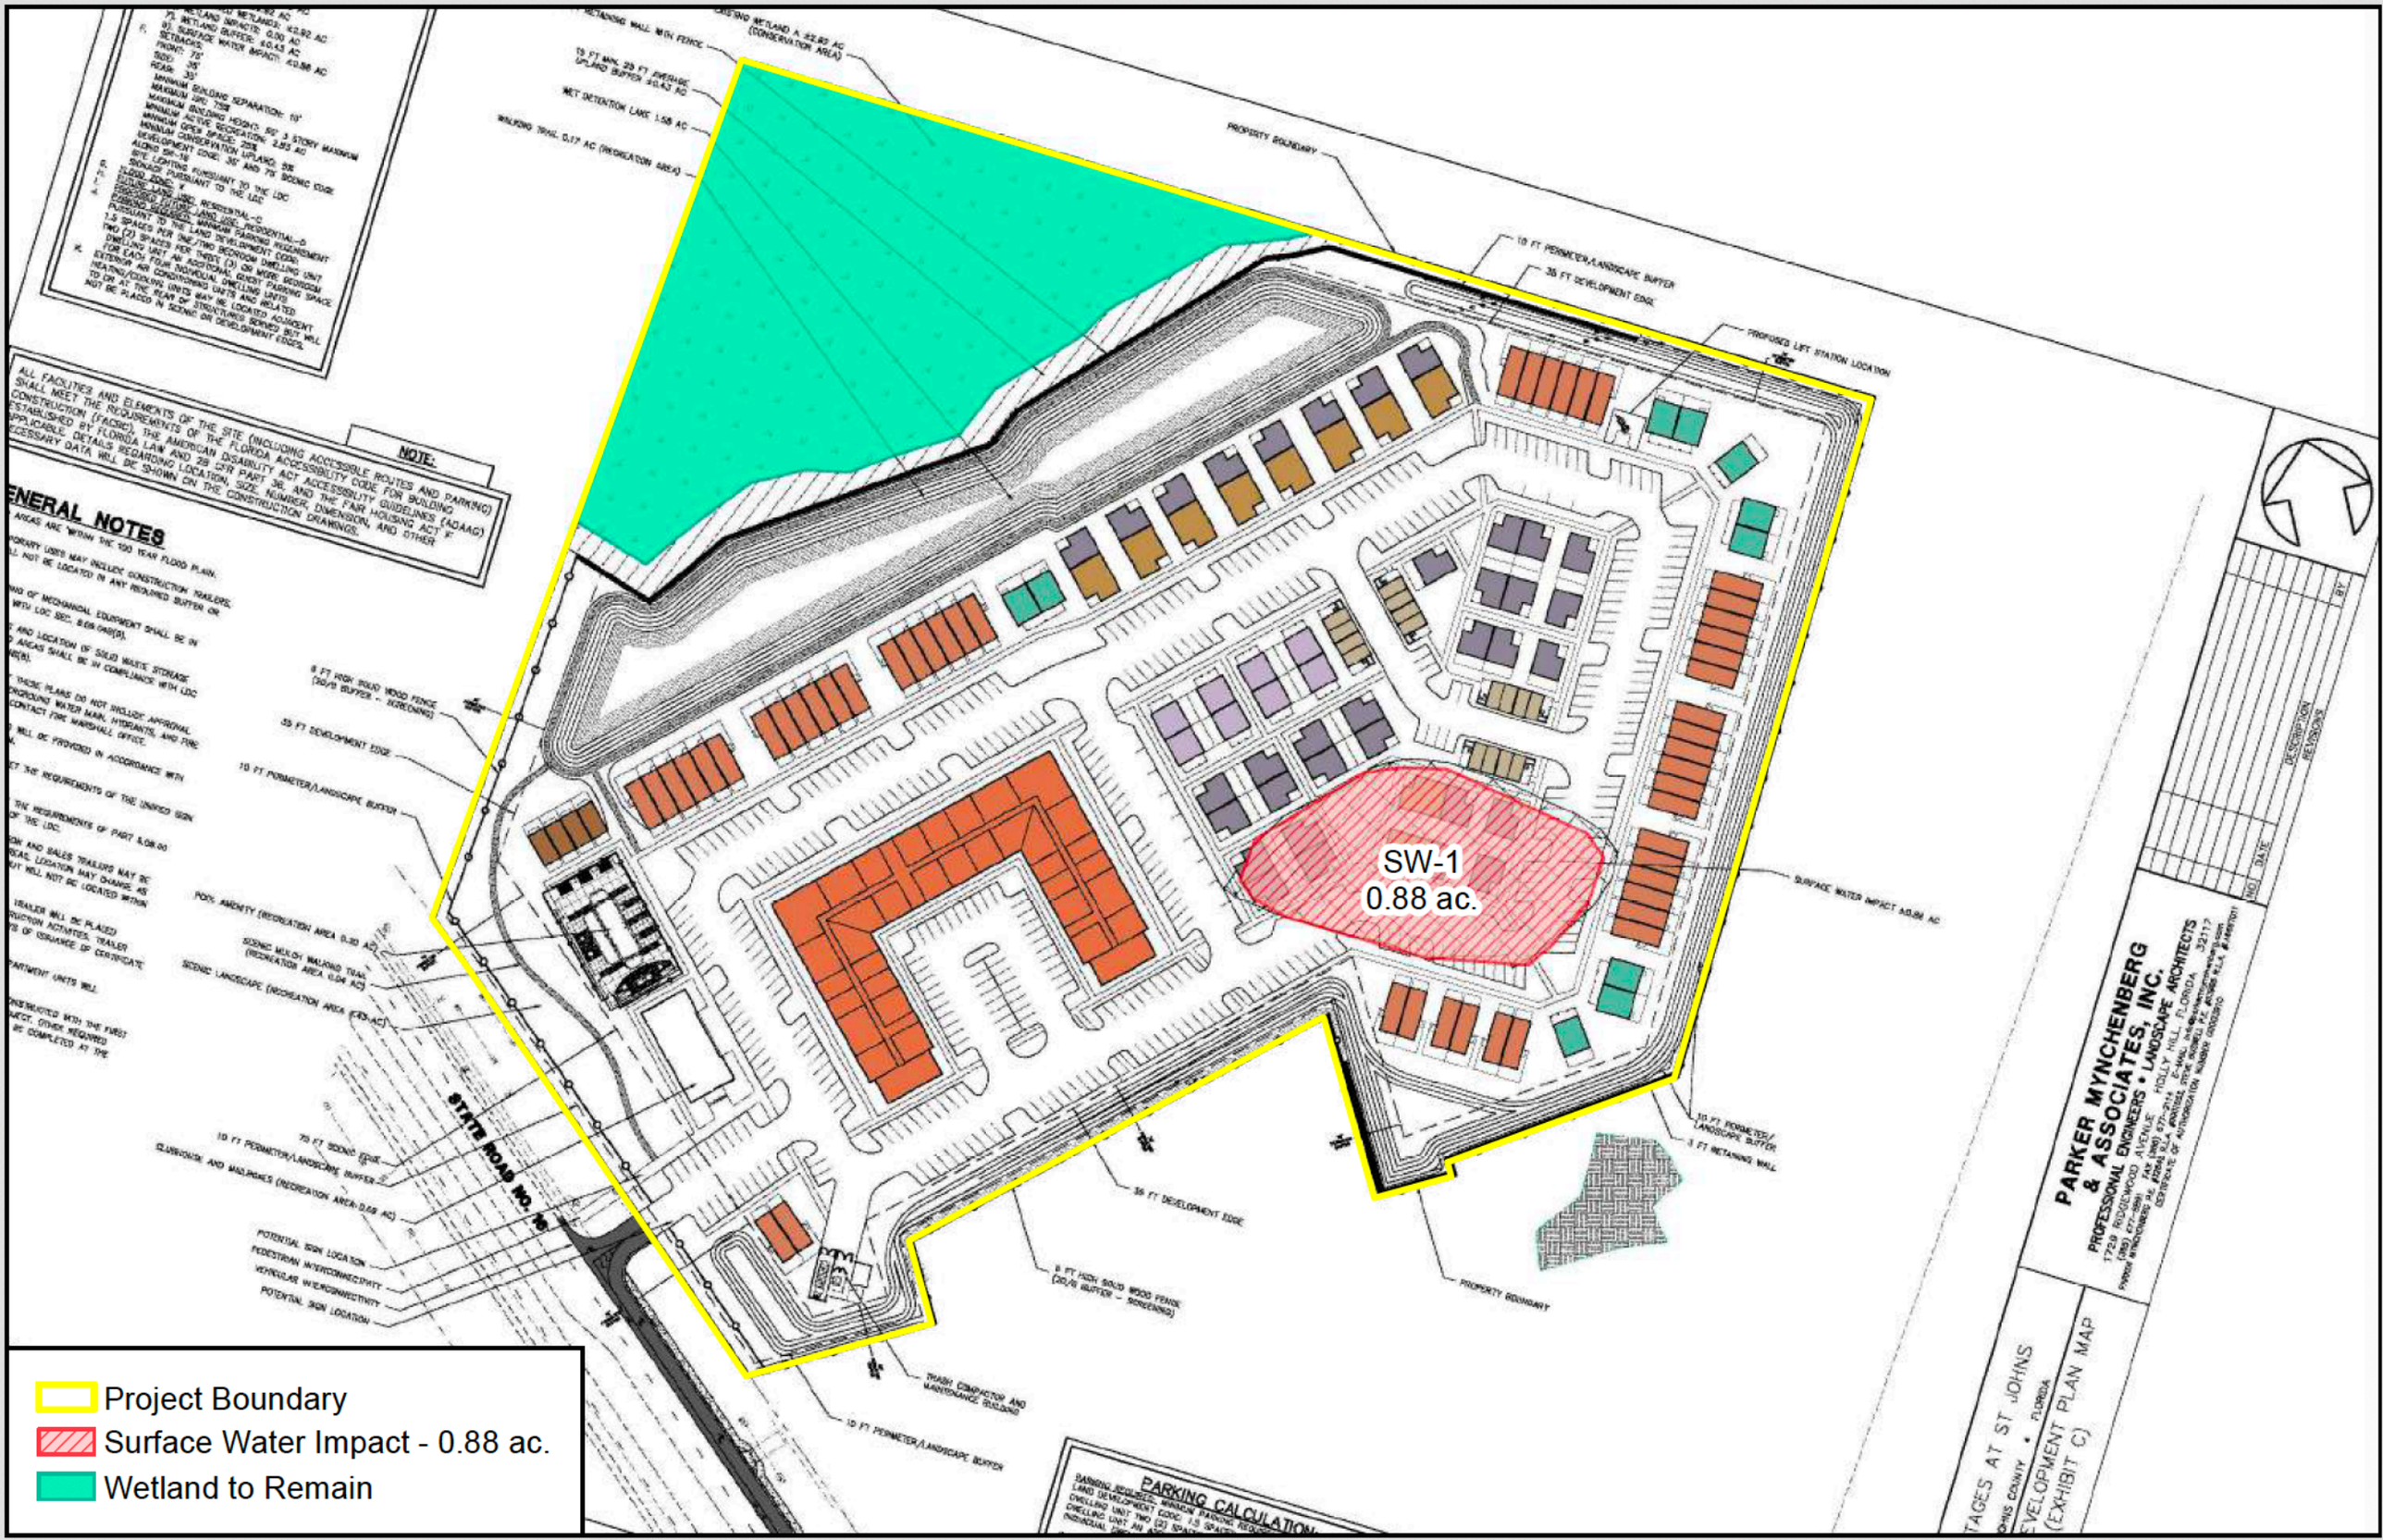
SW-1
0.88 ac.
Project Boundary
Surface Water Impact - 0.88 ac.
Wetland to Remain
STATE ROAD NO. 16
PROPERTY BOUNDARY
10 FT PERIMETER/LANDSCAPE BUFFER
35 FT DEVELOPMENT EDGE
PROPOSED LIFT STATION LOCATION
SURFACE WATER IMPACT 0.88 AC
PARKING CALCULATION
GENERAL NOTES
NOTE:
PARKER MYNCHENBERG & ASSOCIATES, INC.
PROFESSIONAL ENGINEERS • LANDSCAPE ARCHITECTS
DEVELOPMENT PLAN MAP
(EXHIBIT C)