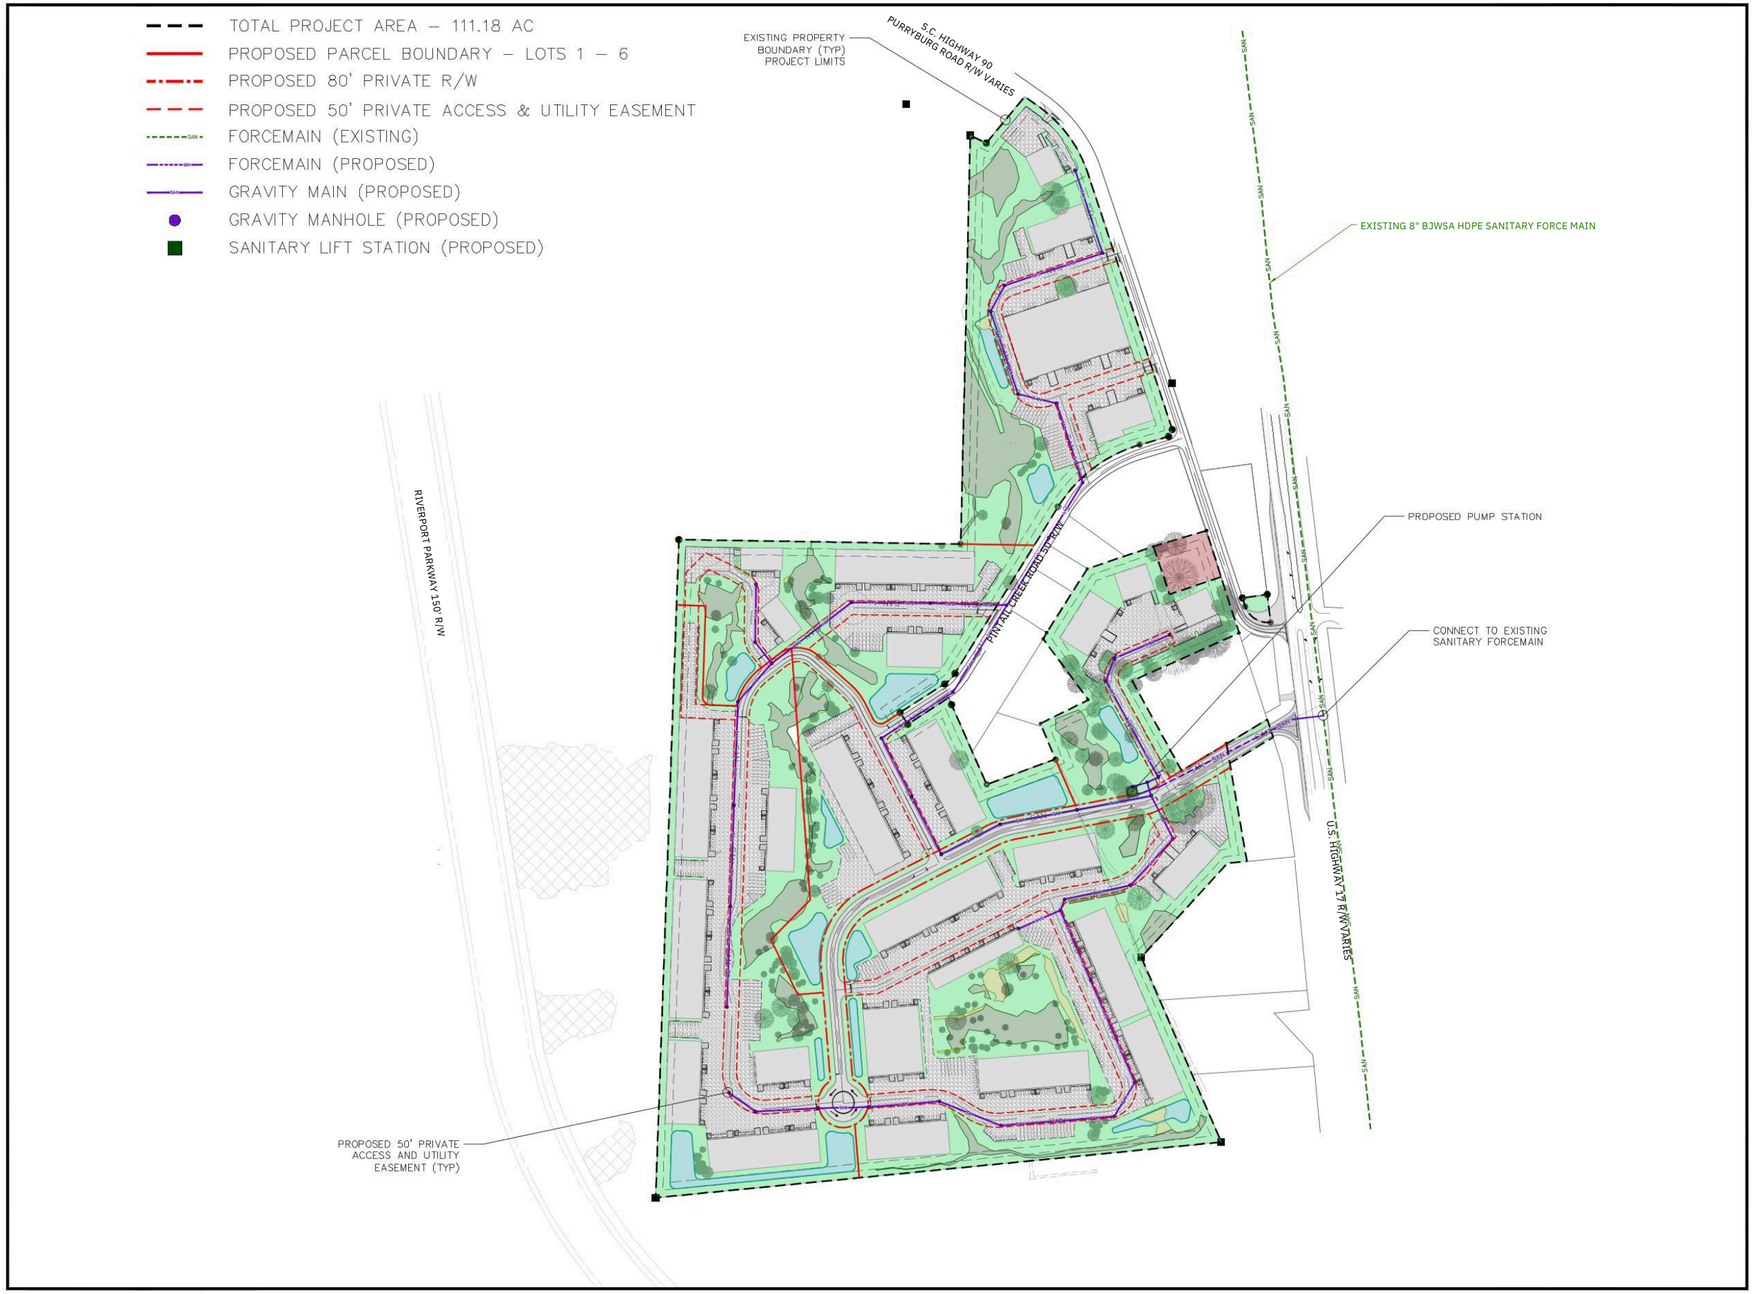
TOTAL PROJECT AREA – 111.18 AC
PROPOSED PARCEL BOUNDARY – LOTS 1 – 6
PROPOSED 80' PRIVATE R/W
PROPOSED 50' PRIVATE ACCESS & UTILITY EASEMENT
FORCEMAIN (EXISTING)
FORCEMAIN (PROPOSED)
GRAVITY MAIN (PROPOSED)
GRAVITY MANHOLE (PROPOSED)
SANITARY LIFT STATION (PROPOSED)
EXISTING PROPERTY BOUNDARY (TYP) PROJECT LIMITS
S.C. HIGHWAY 90 PURRYBURG ROAD R/W VARIES
EXISTING 8" BJWSA HDPE SANITARY FORCE MAIN
PROPOSED PUMP STATION
CONNECT TO EXISTING SANITARY FORCEMAIN
PINTAIL CREEK ROAD 50' R/W
RIVERPORT PARKWAY 150' R/W
U.S. HIGHWAY 17 R/W VARIES
PROPOSED 50' PRIVATE ACCESS AND UTILITY EASEMENT (TYP)