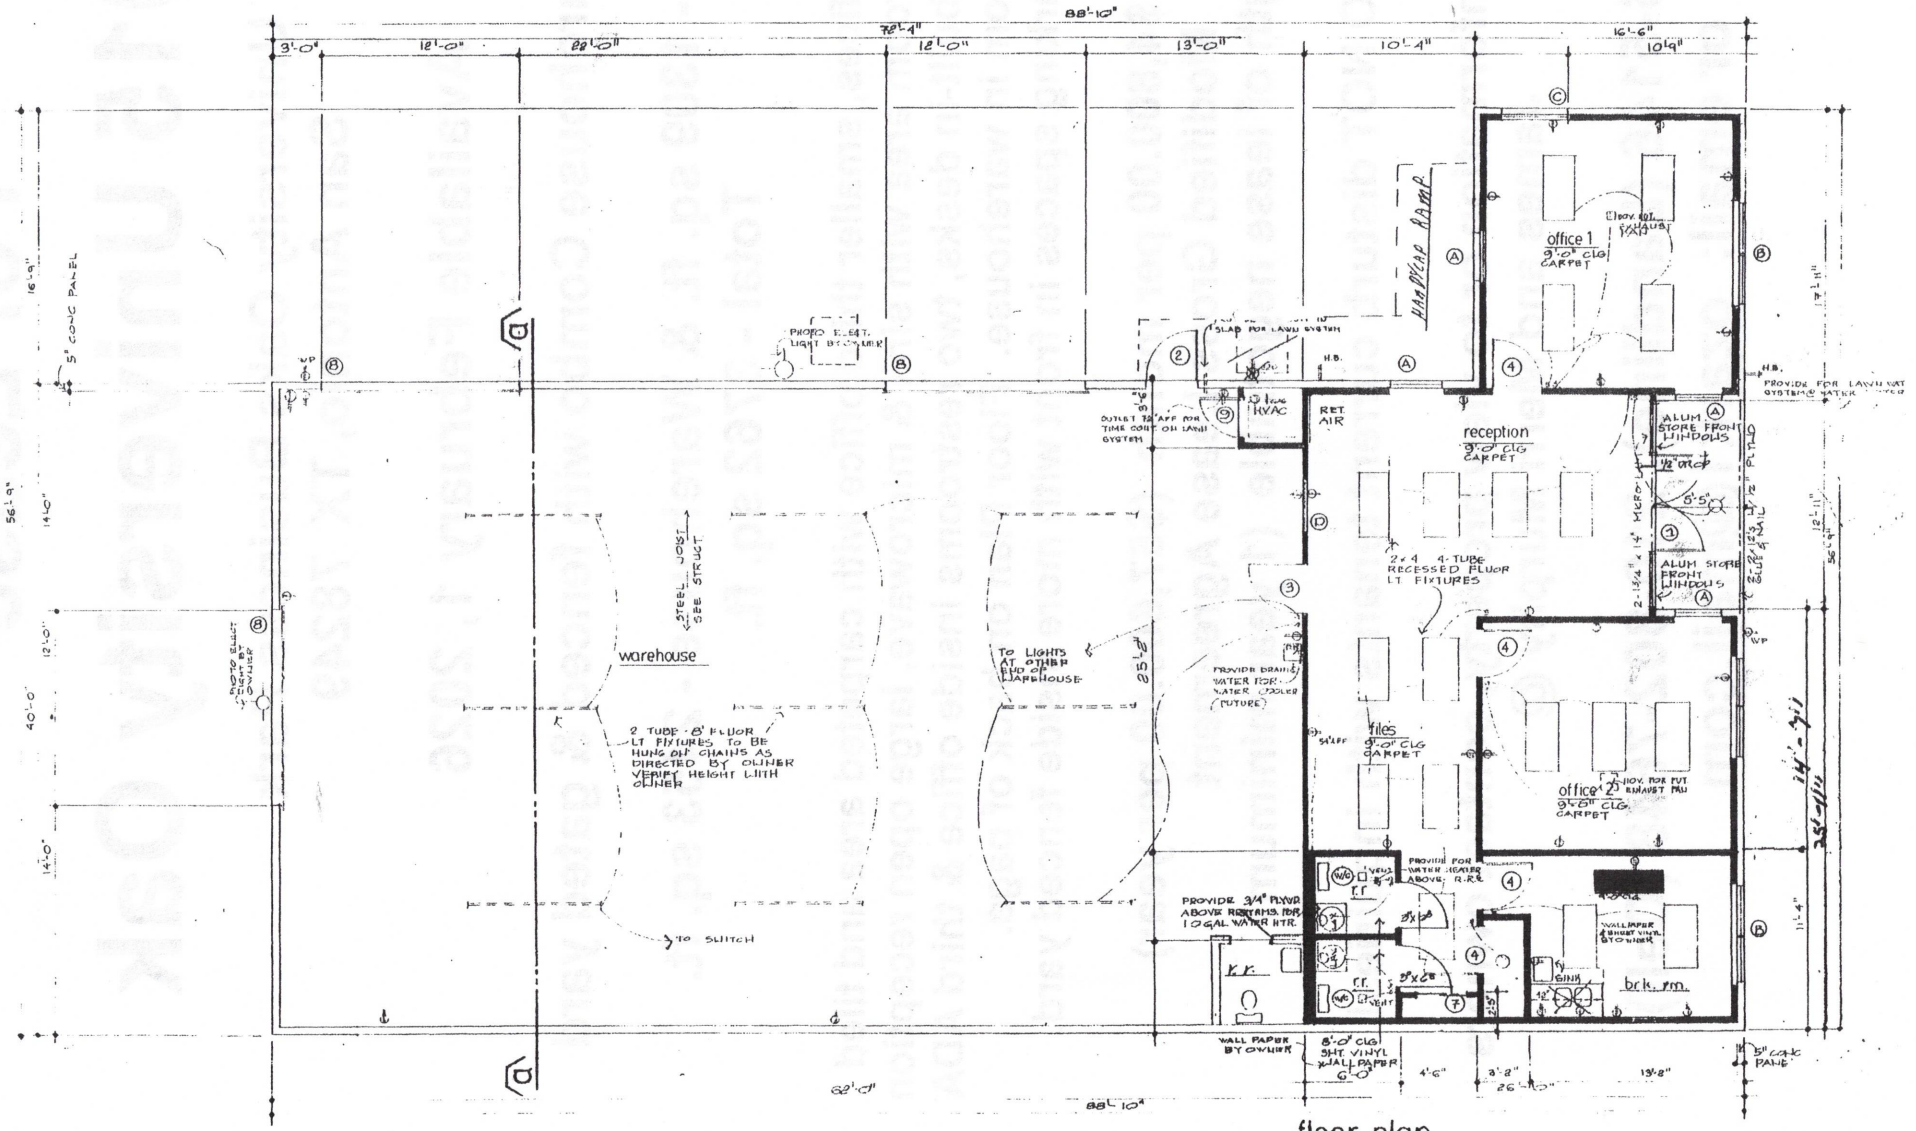
88'-10"
3'-0"
12'-0"
28'-0"
12'-0"
13'-0"
10'-4"
16'-6"
10'-9"
5" CONC PANEL
warehouse
STEEL JOIST SEE STRUCT
2 TUBE 8' FLUOR LT FIXTURES TO BE HUNG OFF CHAINS AS DIRECTED BY OWNER VERIFY HEIGHT WITH OWNER
TO SWITCH
TO LIGHTS AT OTHER END OF WAREHOUSE
PROVIDE DRAIN & WATER FOR WATER COOLER (FUTURE)
PROVIDE 3/4" PLYWD ABOVE RESTRMS. FOR 10 GAL. WATER HTR.
PROVIDE FOR WATER HEATER ABOVE R.R.
r.r.
r.r.
r.r.
WALL PAPER BY OWNER
8'-0" CLG SHT VINYL WALL PAPER
SLAB FOR LAWN SYSTEM
H.B.
RET AIR
HVAC
OUTLET 72" AFF FOR TIME CONT ON LAWN SYSTEM
HARDWAR RAMP
office 1
9'-0" clg
CARPET
reception
9'-0" clg
CARPET
2x4 4-TUBE RECESSED FLUOR LT FIXTURES
files
9'-0" CLG
CARPET
office 2
9'-0" CLG
CARPET
ALUM STORE FRONT WINDOWS
ALUM STORE FRONT WINDOWS
2-13 3/4" x 14' MIRROR
WALLPAPER & SHEET VINYL BY OWNER
SINK
brk. rm.
PROVIDE FOR LAWN WATER SYSTEM
5" CONC PANEL
62'-0"
88'-10"

floor plan