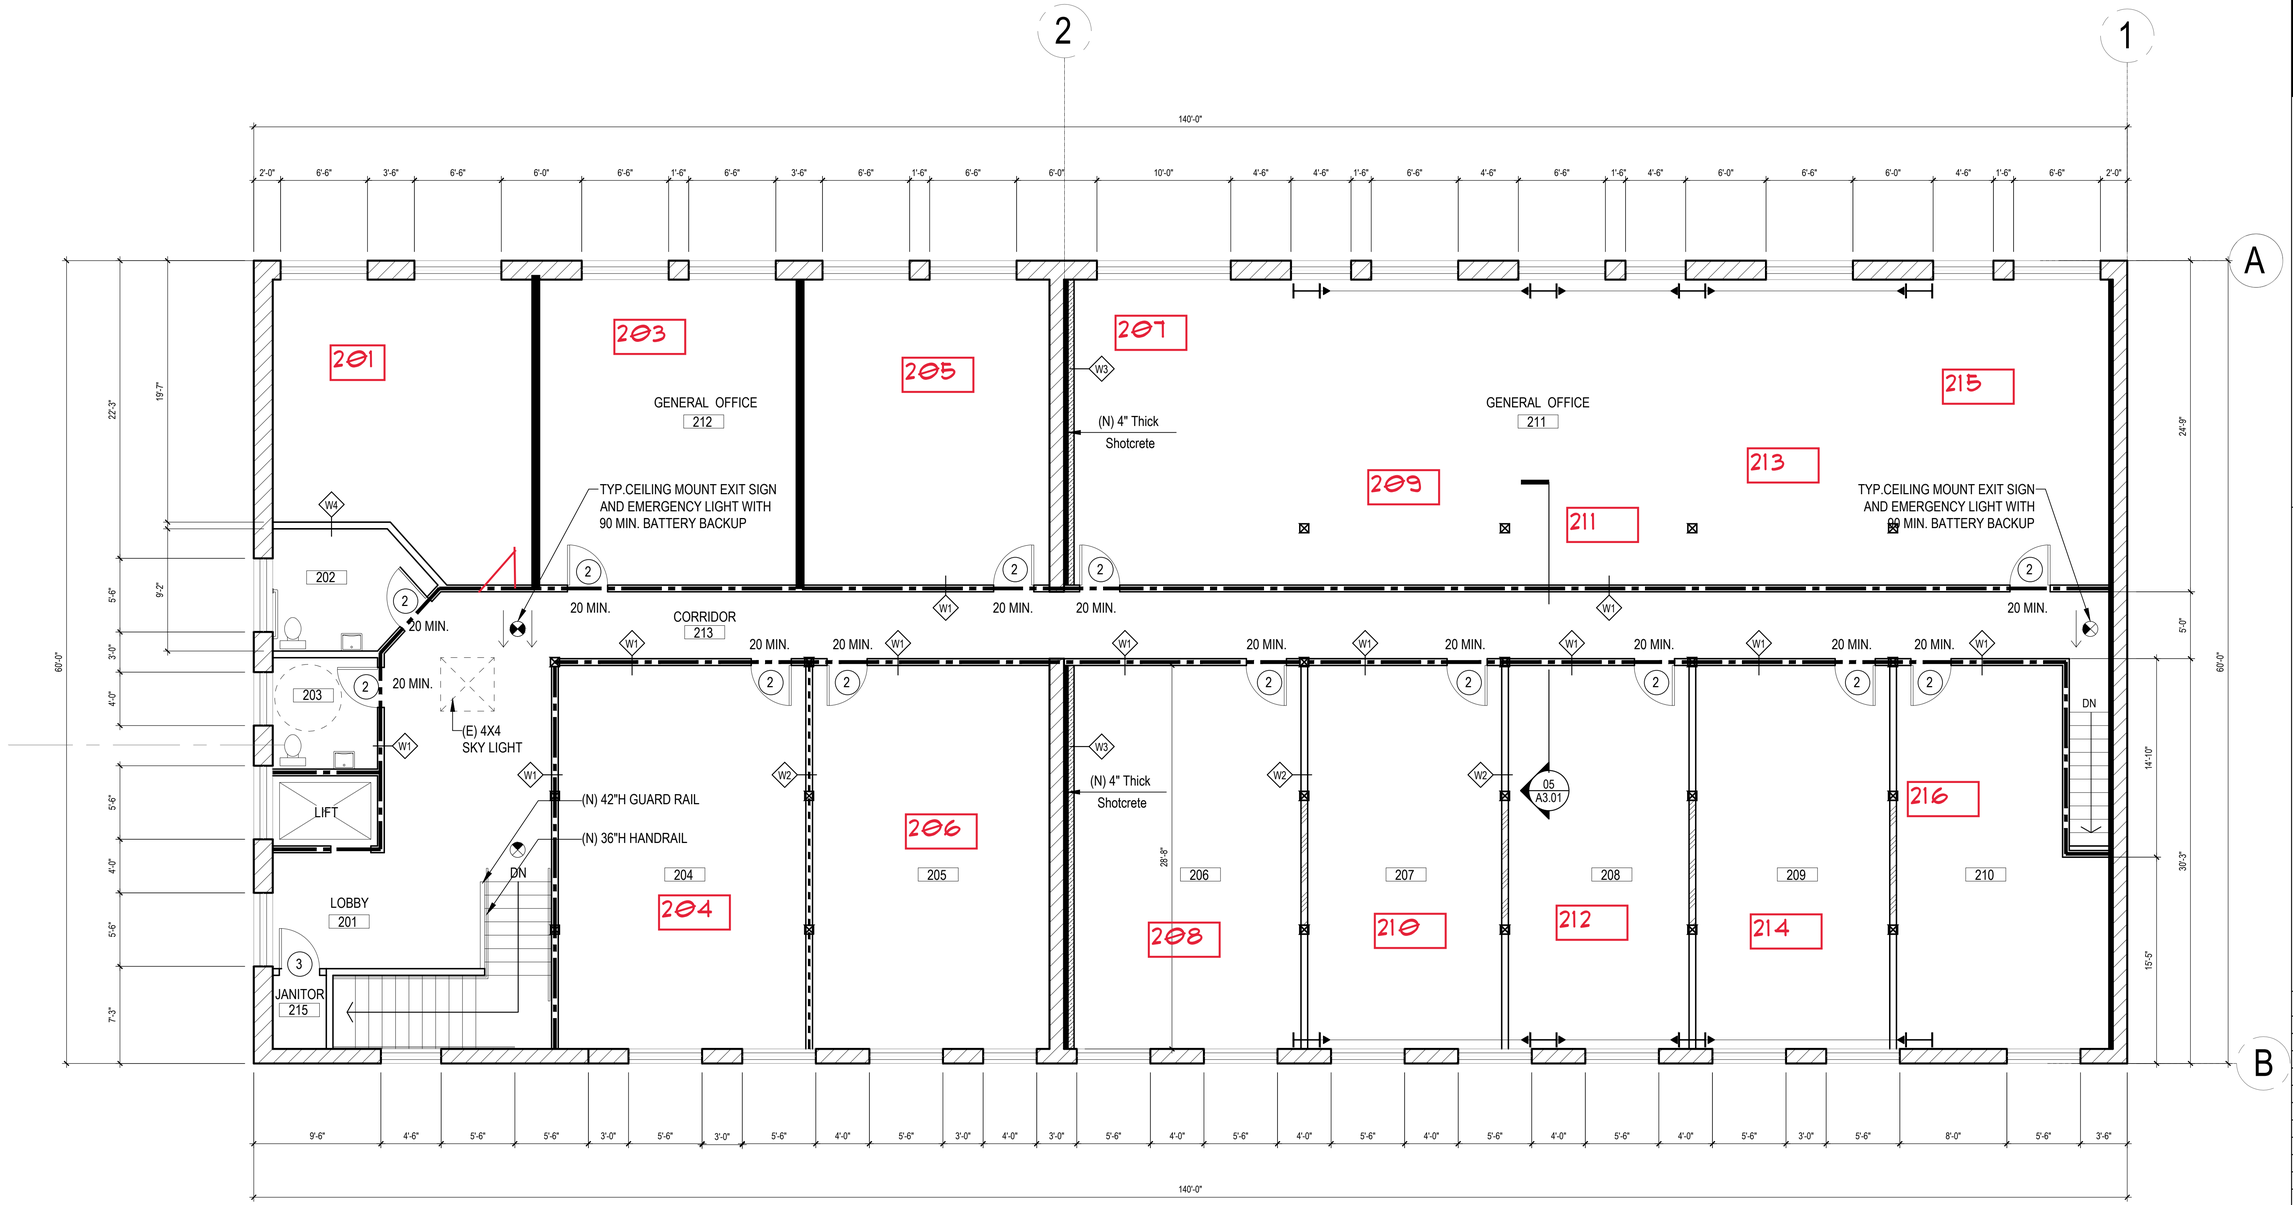

2ND FLOOR CONSTRUCTION PLAN 01

Scale: 3/16" = 1'-0"

LEGEND

SYMBOL		DESCRIPTION
	W1	(N) 1-HR FIRE RATED NON-BEARING PARTITION (FULL HEIGHT PARTITION WALL TO BOTTOM OF STRUCTURE) SEE 01/A6.01
	W2	(N) NON-BEARING FULL HEIGHT TENANT DEMISING WALL TO BOTTOM OF STRUCTURE W/ SOUND ATTENUATION INSULATION) SEE 03/A3.01
	W3	(N) NON-BEARING FURRING WALL (CEILING HEIGHT PARTITION WALL EXTENDED 6" ABOVE FINISHED CEILING) SEE 07/A6.01
	W4	(N) NON-BEARING FURRING WALL (CEILING HEIGHT PARTITION WALL EXTENDED 6" ABOVE FINISHED CEILING) SEE 07/A6.01
		REFERENCE TO DOOR NUMBERS. REFER TO DOOR SCHEDULE SEE 01/A2.01

WISAN STUDIO

500-512 E 9TH ST, LOS ANGELES, CA 90015

NO	ISSUED	DATE

Sheet Name:
2ND FLOOR CONSTRUCTION PLAN

Sheet No:
A1.02