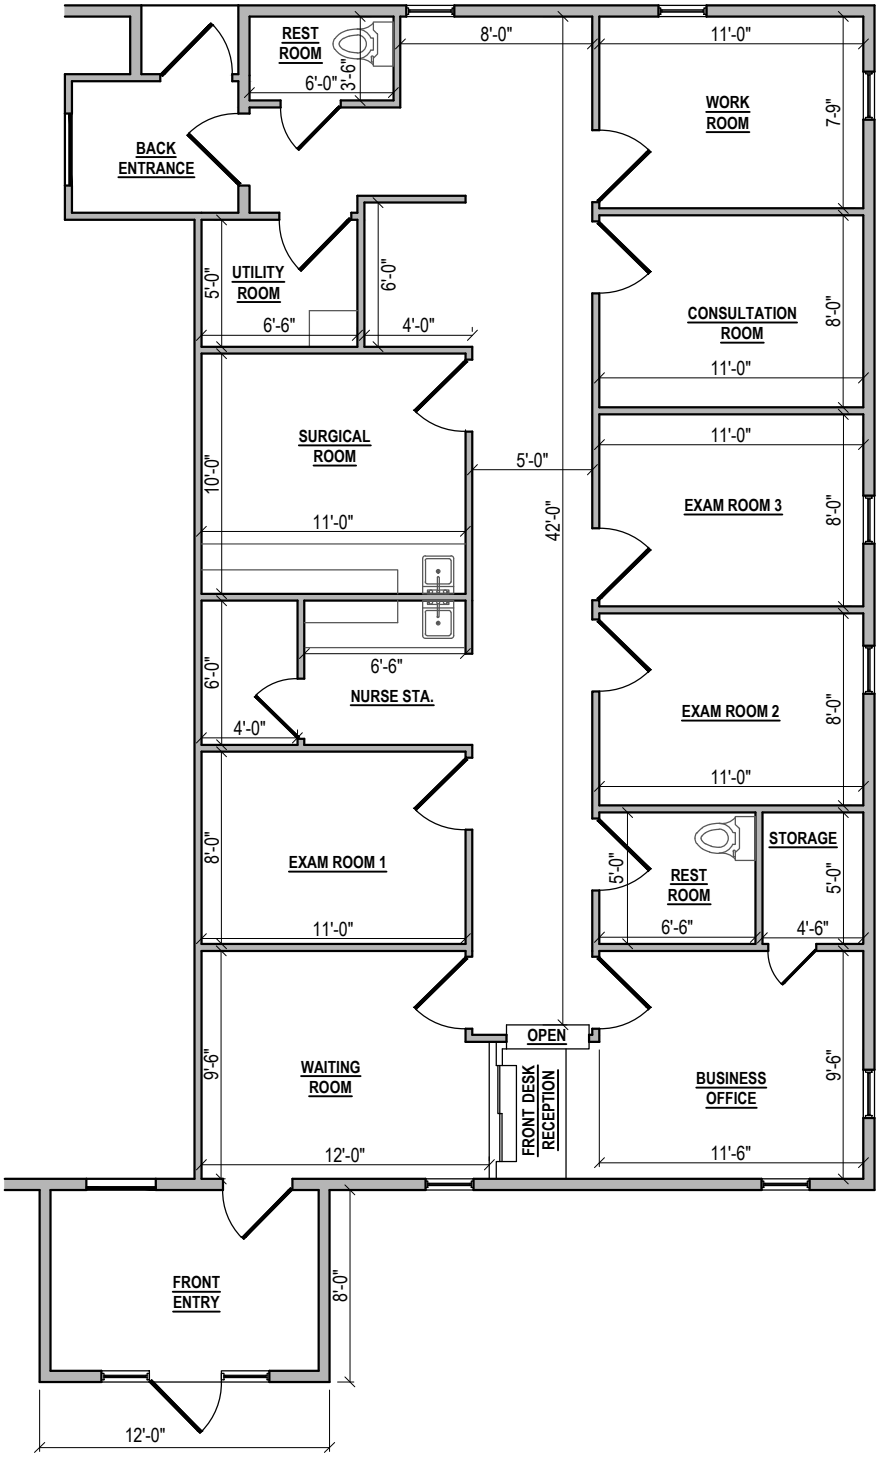

RIDGE PROFESSIONAL BUILDING

3641 RIDGE ROAD, GRIFFITH, IN.
UNIT #1
± 1,476 USF.
± 1,476 RSF.

NORTH

COMMERCIAL In-Sites LLC

DATE		SUBMITTED FOR

	DATE	ISSUED FOR

PROJECT

FLOOR PLAN

SCALE : 1/8" = 1'-0"

DATE : 05/26/2026
PROJECT NUMBER :
DRAWN BY: ADAM KARRAS
CHECKED BY:

PERMIT SET

SHEET :

A-1.0

FILE NAME :