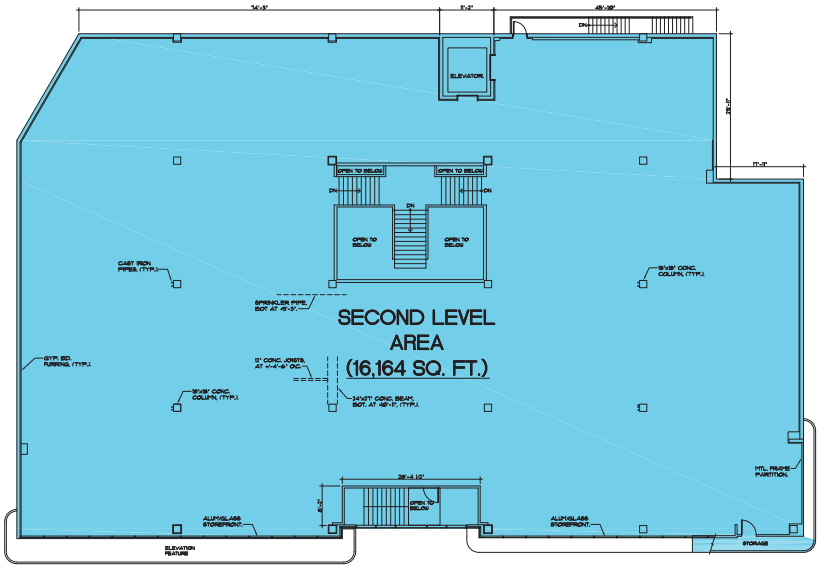

EXISTING SECOND LEVEL FLOOR PLAN

SCALE: 1/8" = 1'-0"

REVISIONS	No.

25149 S.W. 21 Street
Ft. Myers Beach, FL 33931
(305) 932-5200
roger piper architect, inc.
AA26001821, certified - A.I.A., associate
AR 13039

ALTERATIONS TO 2- STORY BUILDING FOR:
DESIGN CENTER OF DAVIE, LLC
4690 S. UNIVERSITY DRIVE
DAVIE, FLORIDA 33328

DRAWN: C.D./J.A.
CHECKED: R.P.
DATE: 12-4-25
SCALE: AS NOTED
JOB NO.: 2509
SHEET: A-4
OF 5 SHEETS