JOB SITE COPY
Building Department
City of Leesburg, FL.

Jeffery Atkin

Digitally signed by Jeffery Atkin
Date: 2024.04.15 15:27:30 -04'00'

PROPOSED INTERIOR REMODEL FOR:

8315 BROADWAY, LLC

1904 THOMAS RD, SUITE 101
LEESBURG, FLORIDA 34748

PROJECT DESCRIPTION:

PROPOSED INTERIOR REMODEL OF AN EXISTING OFFICE SUITE. THIS INCLUDES BUILDING NON-BEARING, NON-RATED INTERIOR PARTITIONS, INSTALLING (1) NEW INTERIOR DOOR, INSTALLING (2) NEW ENTRY FUNCTION LOCK SETS. THE OCCUPANCY CLASSIFICATION (B-BUSINESS) AND OCCUPANT LOAD TO REMAIN UNCHANGED. THE PLUMBING, ELECTRICAL & HVAC SYSTEM TO REMAIN UNDISTURBED.

GENERAL BUILDING CODE INFORMATION:

APPLICABLE BUILDING CODE: FLORIDA BUILDING CODE 2023:
- Building, 8th Edition
- Existing Building, 8th Edition
- Accessibility, 8th Edition
- Florida Fire Prevention Code, 8th Edition
- National Electrical Code 2020

OCCUPANCY CLASSIFICATION: GROUP B BUSINESS (UNCHANGED)

CONSTRUCTION TYPE: II-B (UNPROTECTED)

AREA MODIFICATION: NOT REQUIRED

SPRINKLER: EXISTING AUTOMATIC FIRE SPRINKLER SYSTEM SHALL REMAIN UNDISTURBED

AREA CALCULATIONS AND OCCUPANT LOAD - FROM TABLE 1004.5

SPACE	OCCUPANCY GROUP	AREA (S.F.)	USE	AREA/OCC.	OCC. LOAD	REMARKS
OFFICE	B	10592 GRS	BUSINESS	150	71	
TOTAL FLOOR AREA:		10592				
TOTAL OCCUPANTS:					71	OCCUPANTS

MEANS OF EGRESS:

TRAVEL DISTANCE, DEAD END LENGTH, EXIT AND EGRESS WIDTH

OCCUPANCY CLASS	Egress Width Per Person Served (in.) Sec. 1005.1		Min. Clear Opening of Exit Doors Sec. 1008.1	Min. Stair Width (in.) Sec. 1011.2	Max. Travel Distance to Exit (ft.) Table 1017.2	Min. Corridor Width (in.) Sec. 1020.3	Max. Dead End Corridor Length (ft.) Sec. 1020.5	Min. Number of Required Exits Sec. 1006.2.1
	STAIRS	OTHER						
B	0.3	0.2	32	44	300	36	50	2

NOTE:
NEW INTERIOR WALL PARTITIONS TO BE CONSTRUCTED W/3-5/8" STEEL STUDS AND TRACK W/1 1/2" DRYWALL EACH SIDE. NEW PARTITIONS TO EXTEND TO THE UNDERSIDE OF EXISTING CEILING. NEW PARTITIONS SHALL BE ATTACHED TO ADJACENT FRAMING/FLOOR TO MAINTAIN A MINIMUM 5 PSF LATERAL FORCE. WOOD SHALL ONLY BE USED FOR BLOCKING IF NEEDED

INDICATES AREAS TO BE MODIFIED

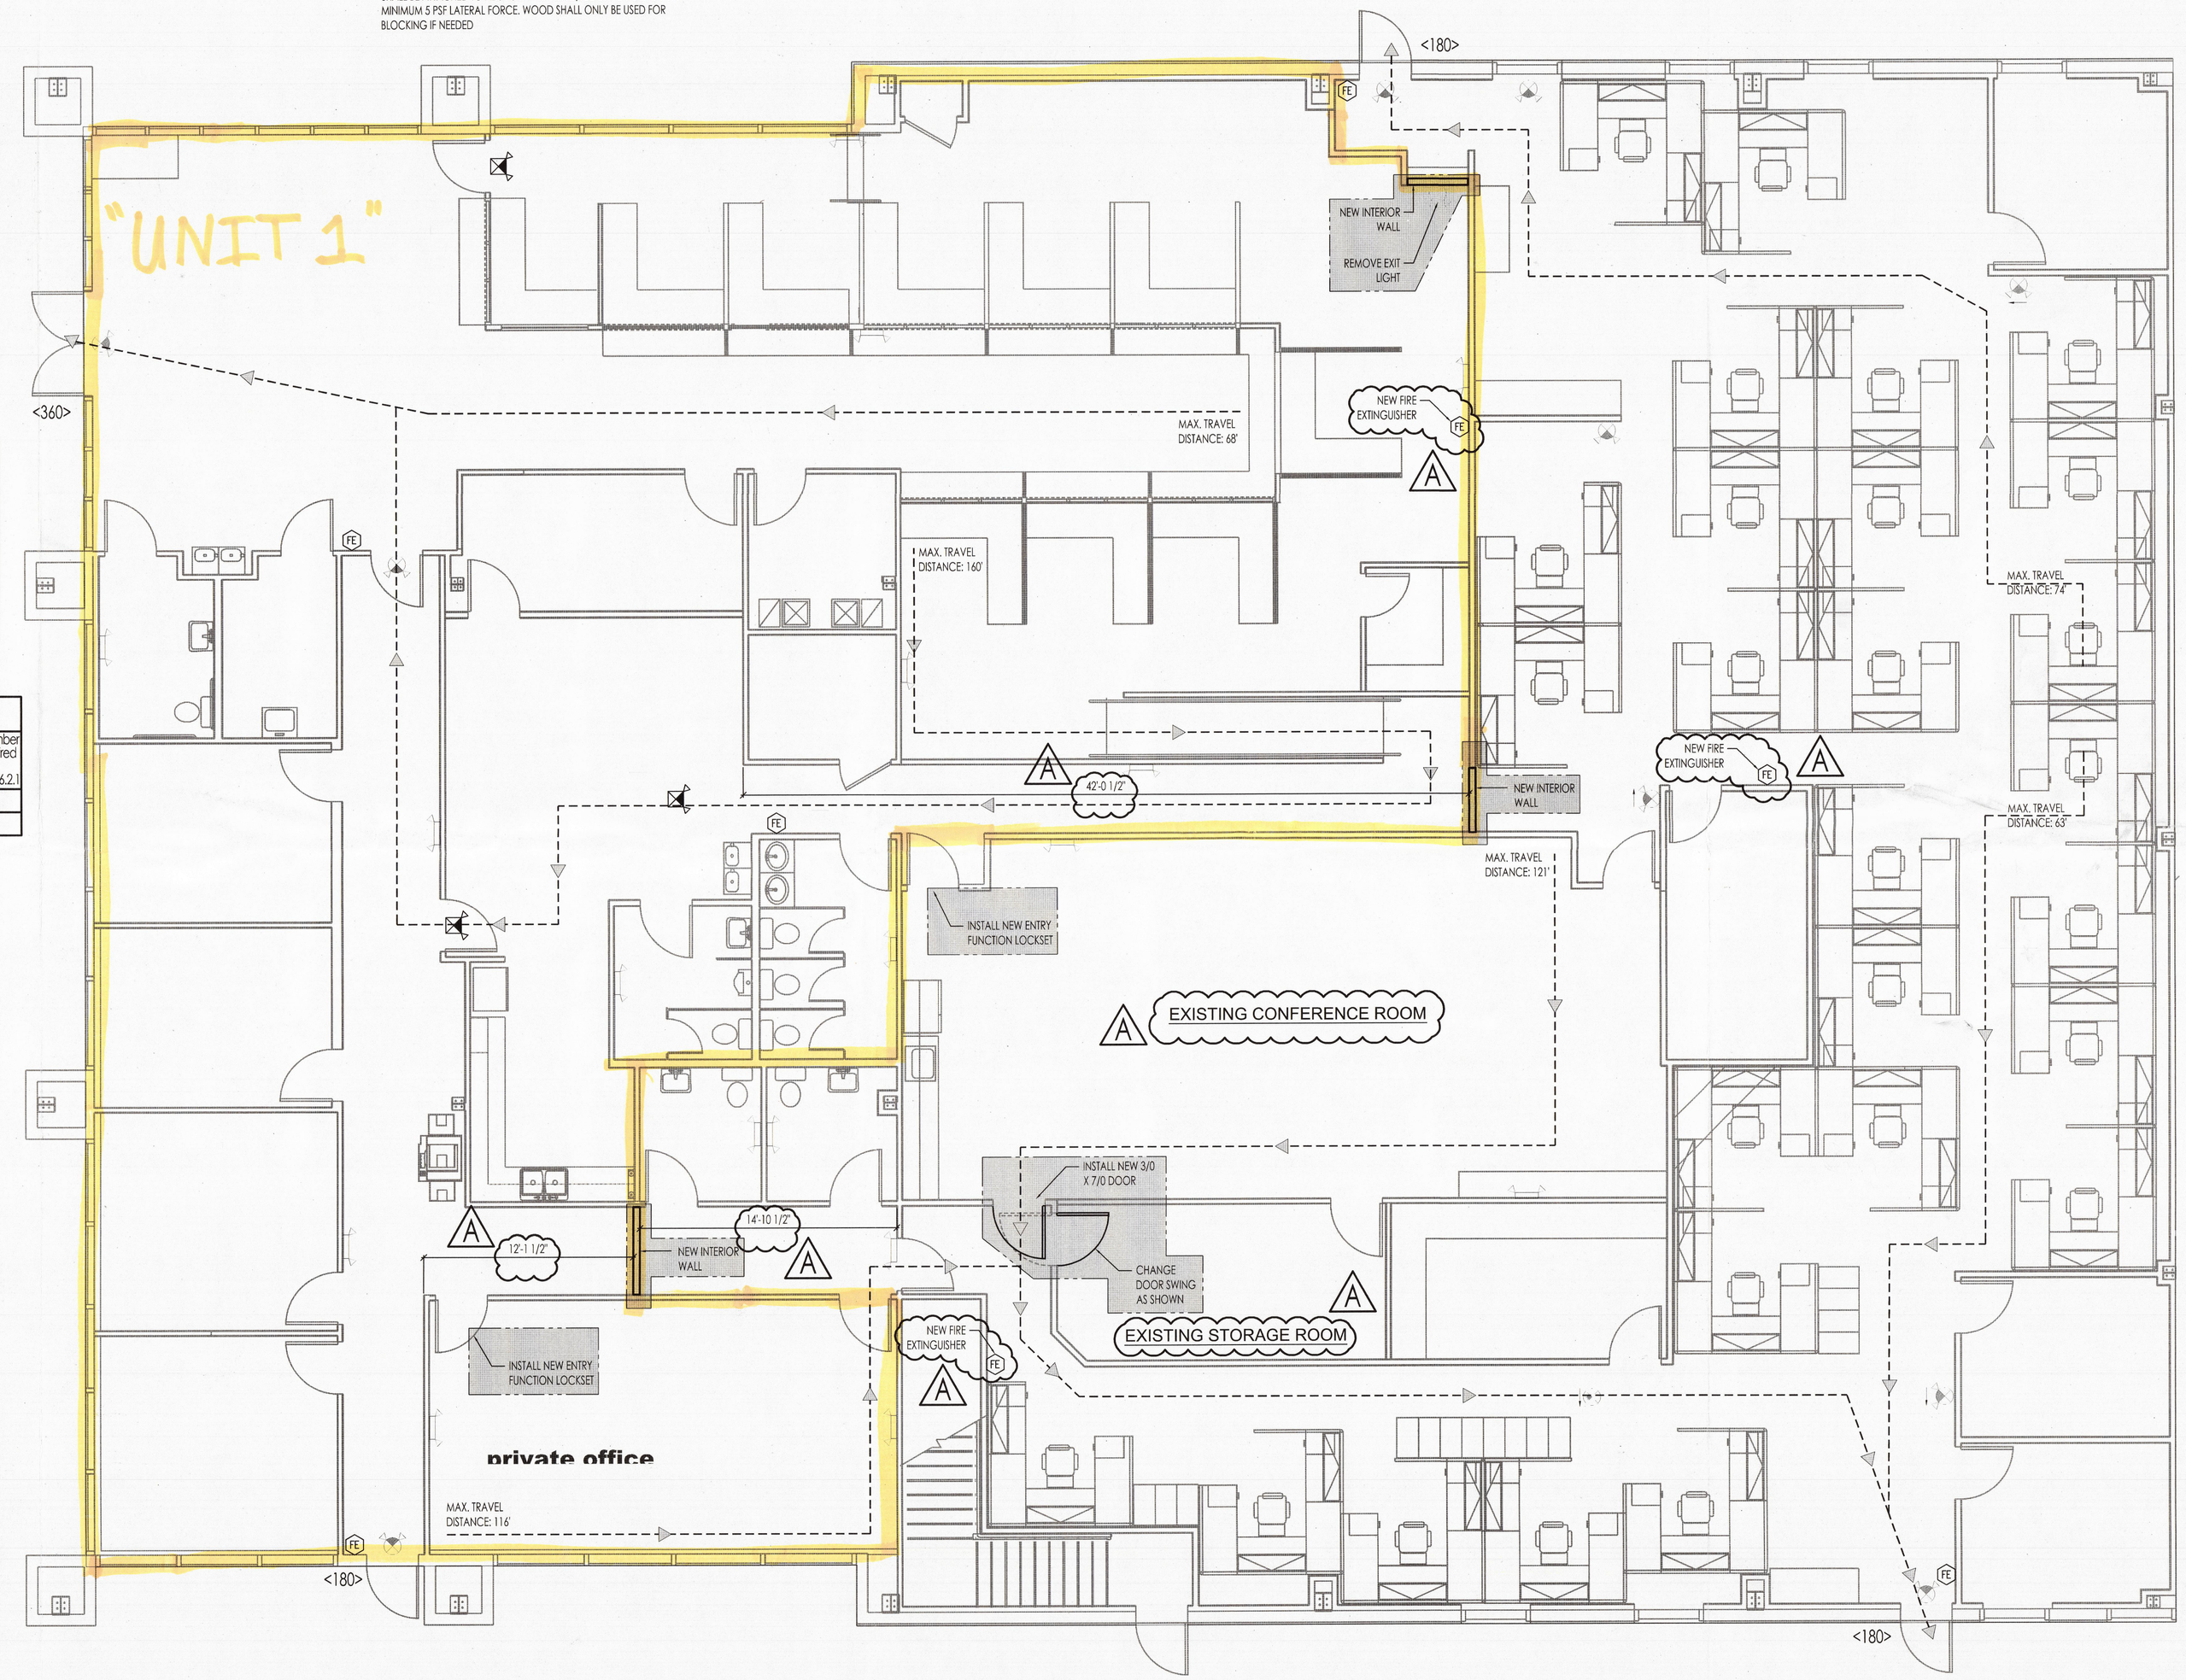

EXISTING SPACE TO BE MODIFIED

KEY PLAN
SCALE: NTS

LIFE SAFETY LEGEND

SYMBOL	DESCRIPTION
	EXISTING EXIT/EMERGENCY COMBO LIGHT "LED" STANDARD
	NEW EXIT/EMERGENCY COMBO LIGHT "LED" STANDARD
	EXISTING EMERGENCY FIXTURE "STANDARD" W/BATTERY BACK-UP
FE	EXISTING 5LB DRY CHEMICAL FIRE EXTINGUISHER: AMEREX 2A:10B:C
<240>	EGRESS COMPONENT CAPACITY IN ACCORDANCE W/FBC SECTION 1005.3.2

MARK	DATE:	BY:	REVISIONS:
A	04/15/2024	RFW	RESPONSE TO CITY PLAN REVIEW COMMENTS

LIFE SAFETY PLAN/FLOOR PLAN
SCALE: 3/16" = 1'-0"

This item has been digitally signed and sealed by Jack L. Gries on the date adjacent to the seal. Printed copies of this document are not considered signed and sealed and the signature must be verified on any electronic versions.

PROJECT NO: 2024xx
DATE: 04/10/2024
DRAWN BY: RFW
SCALE: PER PLAN

MATTHEWS HANNA CONSTRUCTION
DESIGN BUILD GENERAL CONTRACTOR
1904 THOMAS RD. SUITE 101 LEESBURG, FL. 34748 352-326-0333 mhcfl.com 352-326-0778 fax
715 BALMORAL CIRCLE
LEESBURG, FL. 34748
FAX: (352)326-2931
CIVIL ENGINEERING
FLORIDA P.E. LICENSE # 33570
GRIES ENGINEERING, INC.

(C) MATTHEWS HANNA CONSTRUCTION, INC. — DESIGNER, ENGINEER, AND/OR CONTRACTOR HEREBY EXPRESSLY RESERVES ITS COMMON LAW COPYRIGHT AND OTHER PROPRIETARY RIGHTS IN THESE PLANS. THESE DRAWINGS ARE NOT TO BE REPRODUCED, CHANGED, OR COPIED IN ANY FORM OR MANNER WHATSOEVER, NOR ARE THEY TO BE ASSIGNED TO ANY THIRD PARTY WITHOUT FIRST OBTAINING THE EXPRESS WRITTEN PERMISSION OF MATTHEWS HANNA CONSTRUCTION, INC. NOR ARE THEY TO BE ASSIGNED TO ANY THIRD PARTY WITHOUT FIRST OBTAINING SAID WRITTEN PERMISSION.

PROPOSED INTERIOR REMODEL FOR:
8315 BROADWAY, LLC
1904 THOMAS RD. SUITE 101
LEESBURG, FLORIDA 34748

LIFE SAFETY PLAN/FLOOR PLAN

A1