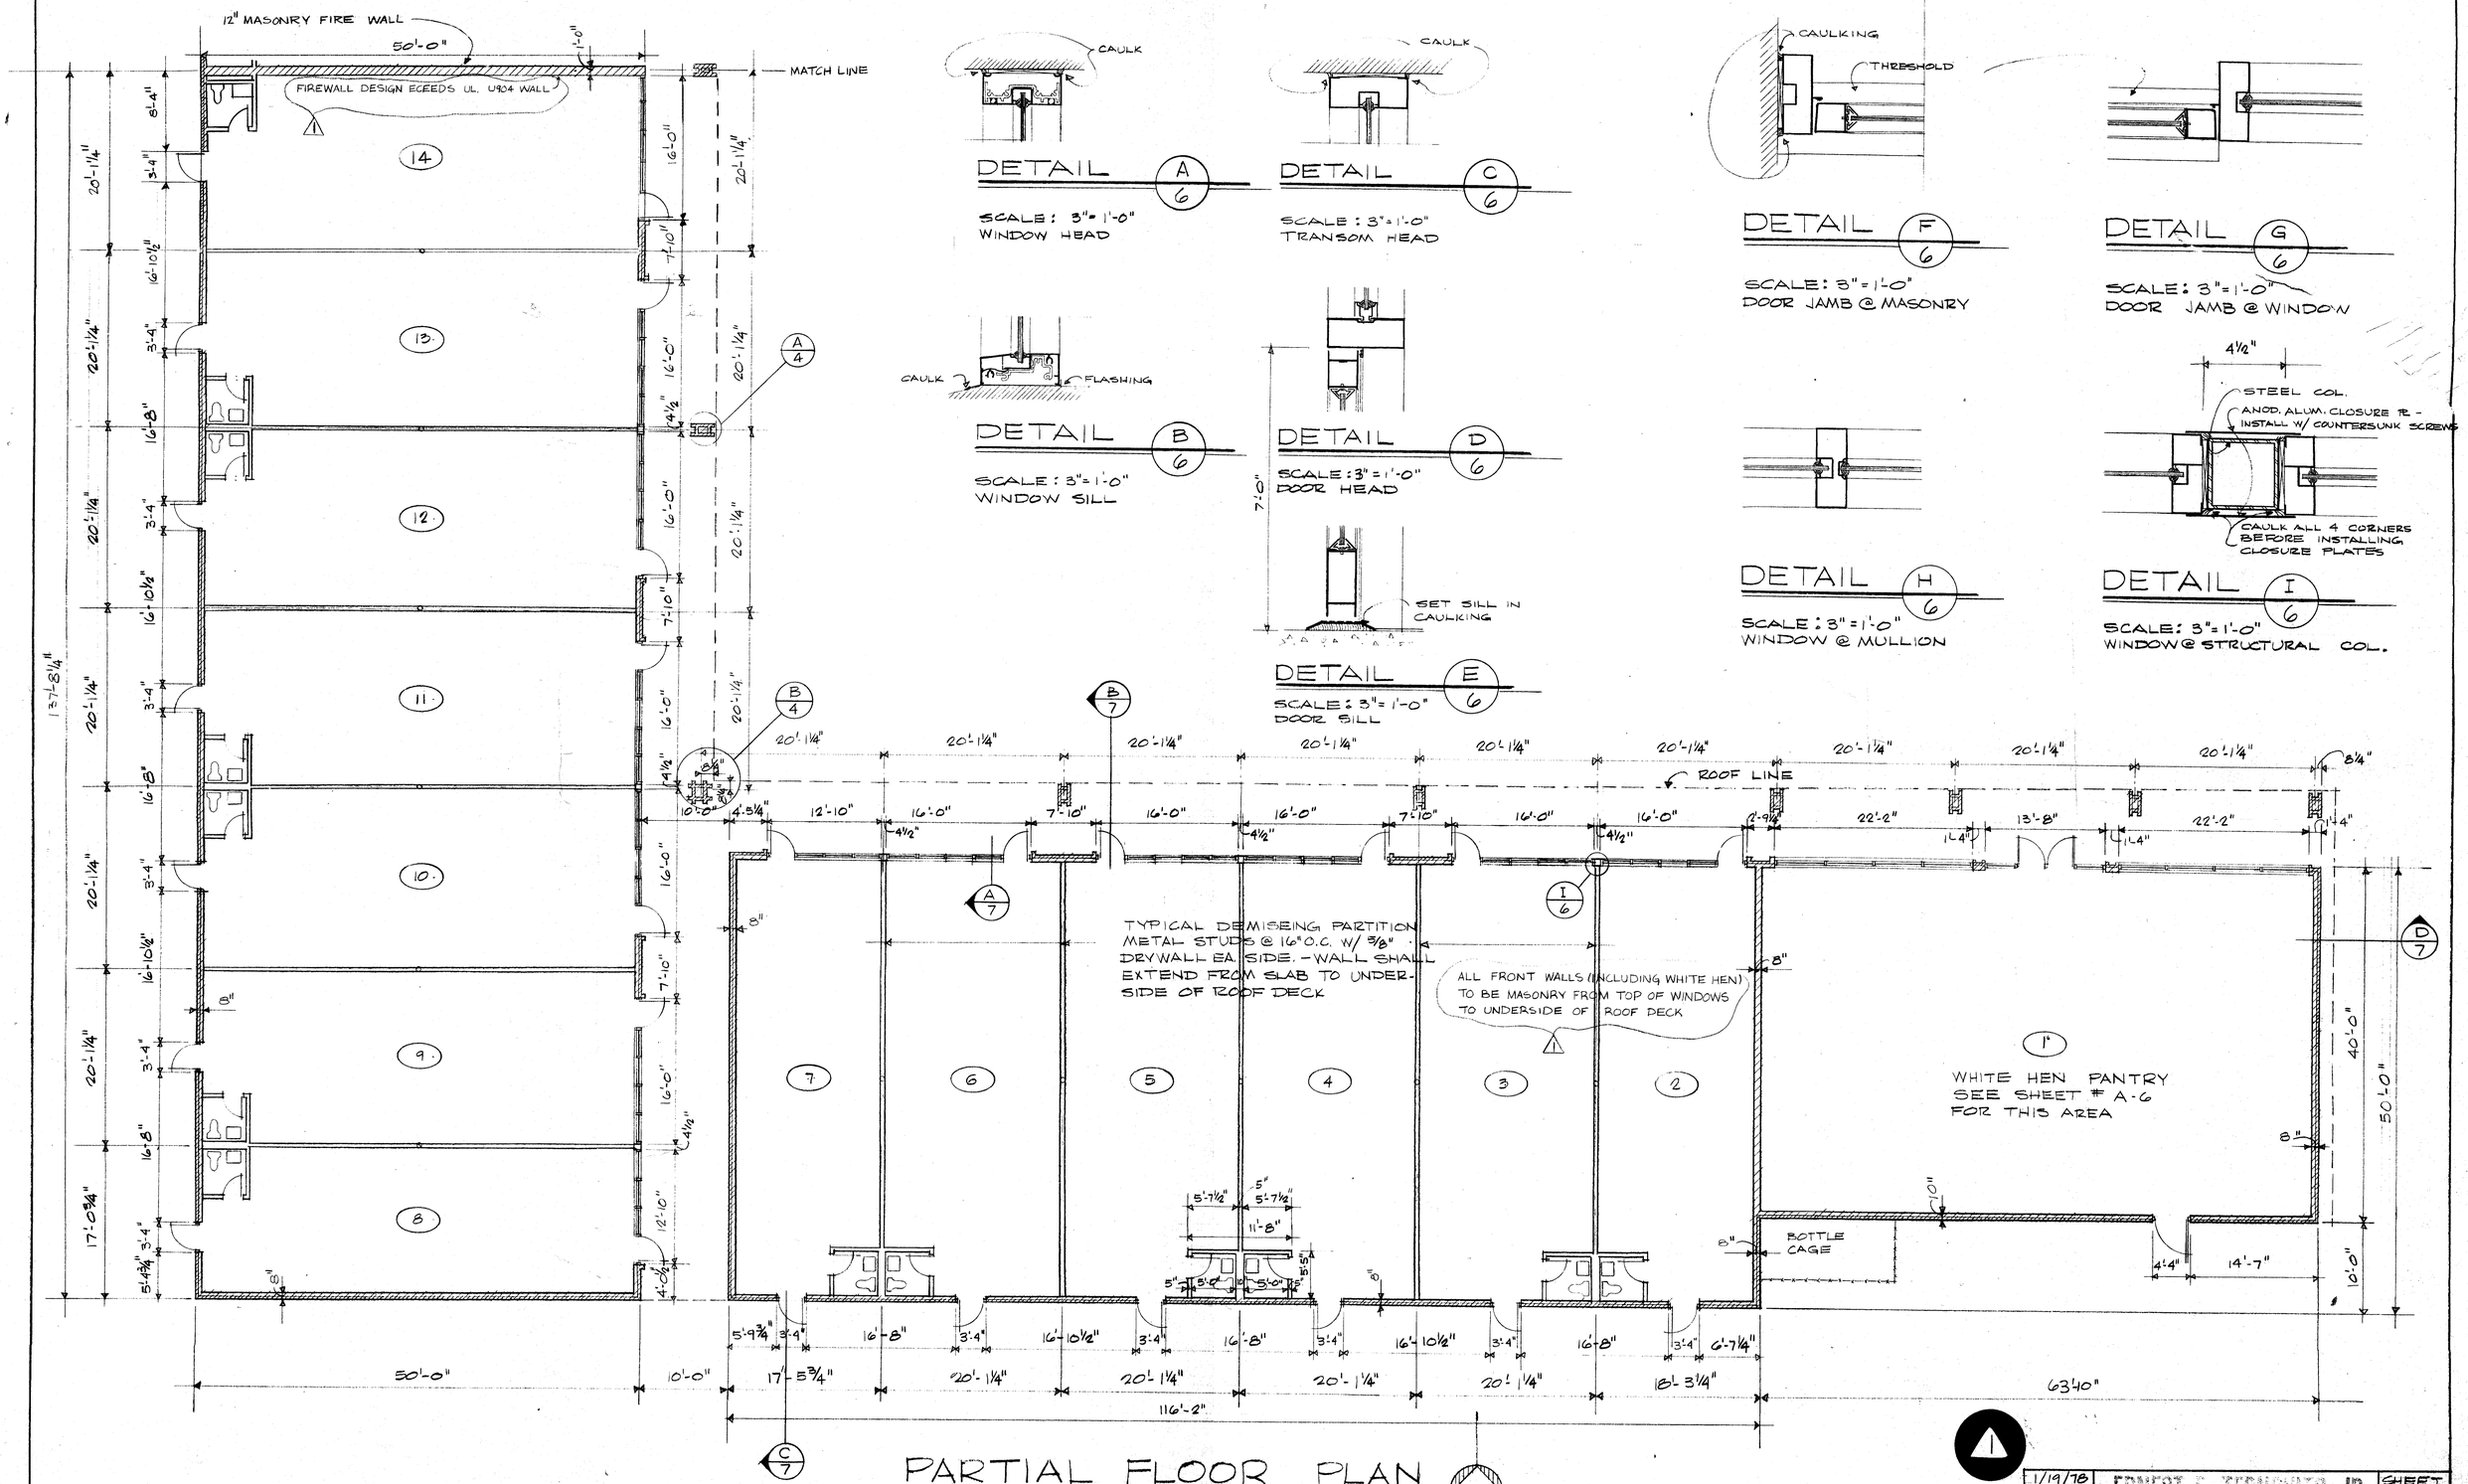

PARTIAL FLOOR PLAN

SCALE: 1/8" = 1'-0"

REVISED CONC & STEEL

1/19/78	
1/24/78	
4/13/78	
7/5/78	
8/11/78	
5277	

ERNEST E. TERNOVITS, JR.
ARCHITECT
PAWNEE COMMUNICATIONS
ROSELLE, ILLINOIS
A.C. 312

SHEET 6 OF 22 SHTS