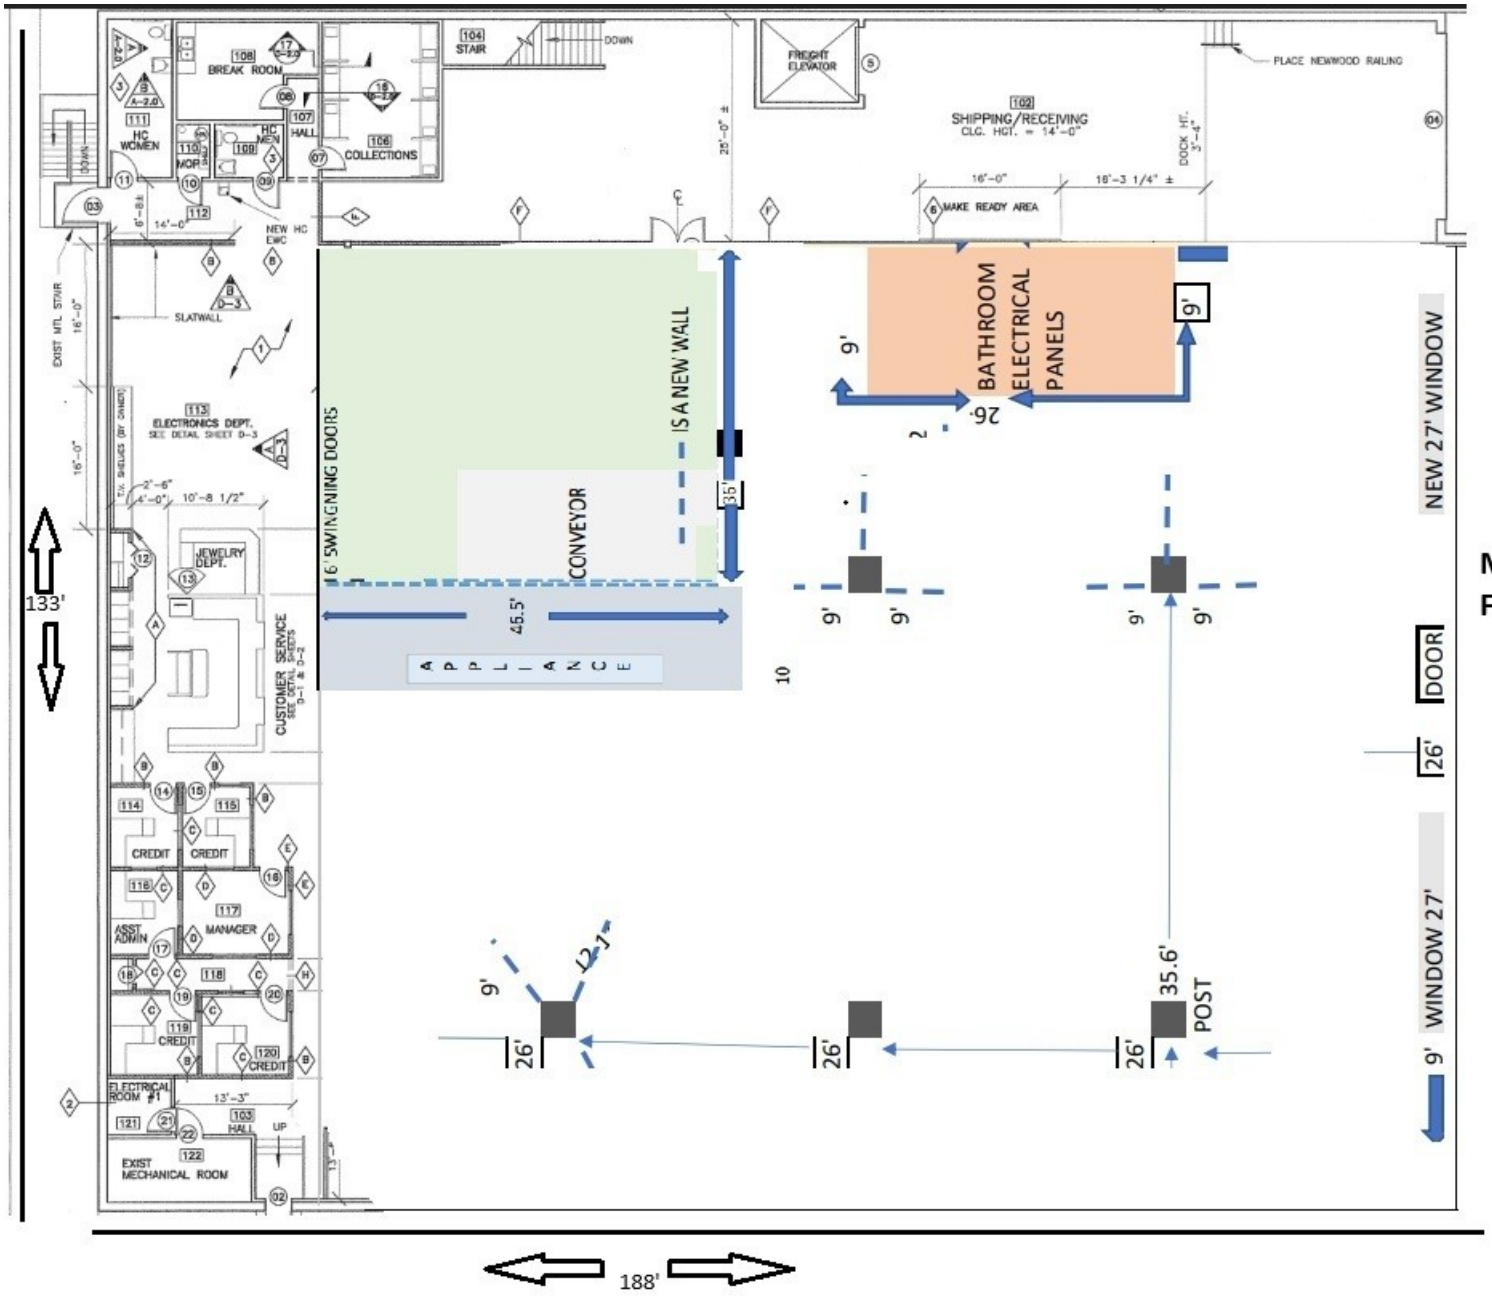
MAIN FLOOR
133'
188'
BREAK ROOM
COLLECTIONS
STAIR
FREIGHT ELEVATOR
SHIPPING/RECEIVING
MAKE READY AREA
PLACE NEWWOOD RAILING
SLATWALL
ELECTRONICS DEPT.
JEWELRY DEPT.
CUSTOMER SERVICE
CREDIT
MANAGER
ASST ADMIN
ELECTRICAL ROOM #1
EXIST MECHANICAL ROOM
16' SWINGING DOORS
IS A NEW WALL
CONVEYOR
45.5'
APPLIANCE
BATHROOM
ELECTRICAL PANELS
26'
9'
35'
10
35.6'
POST
NEW 27' WINDOW
DOOR
WINDOW 27'