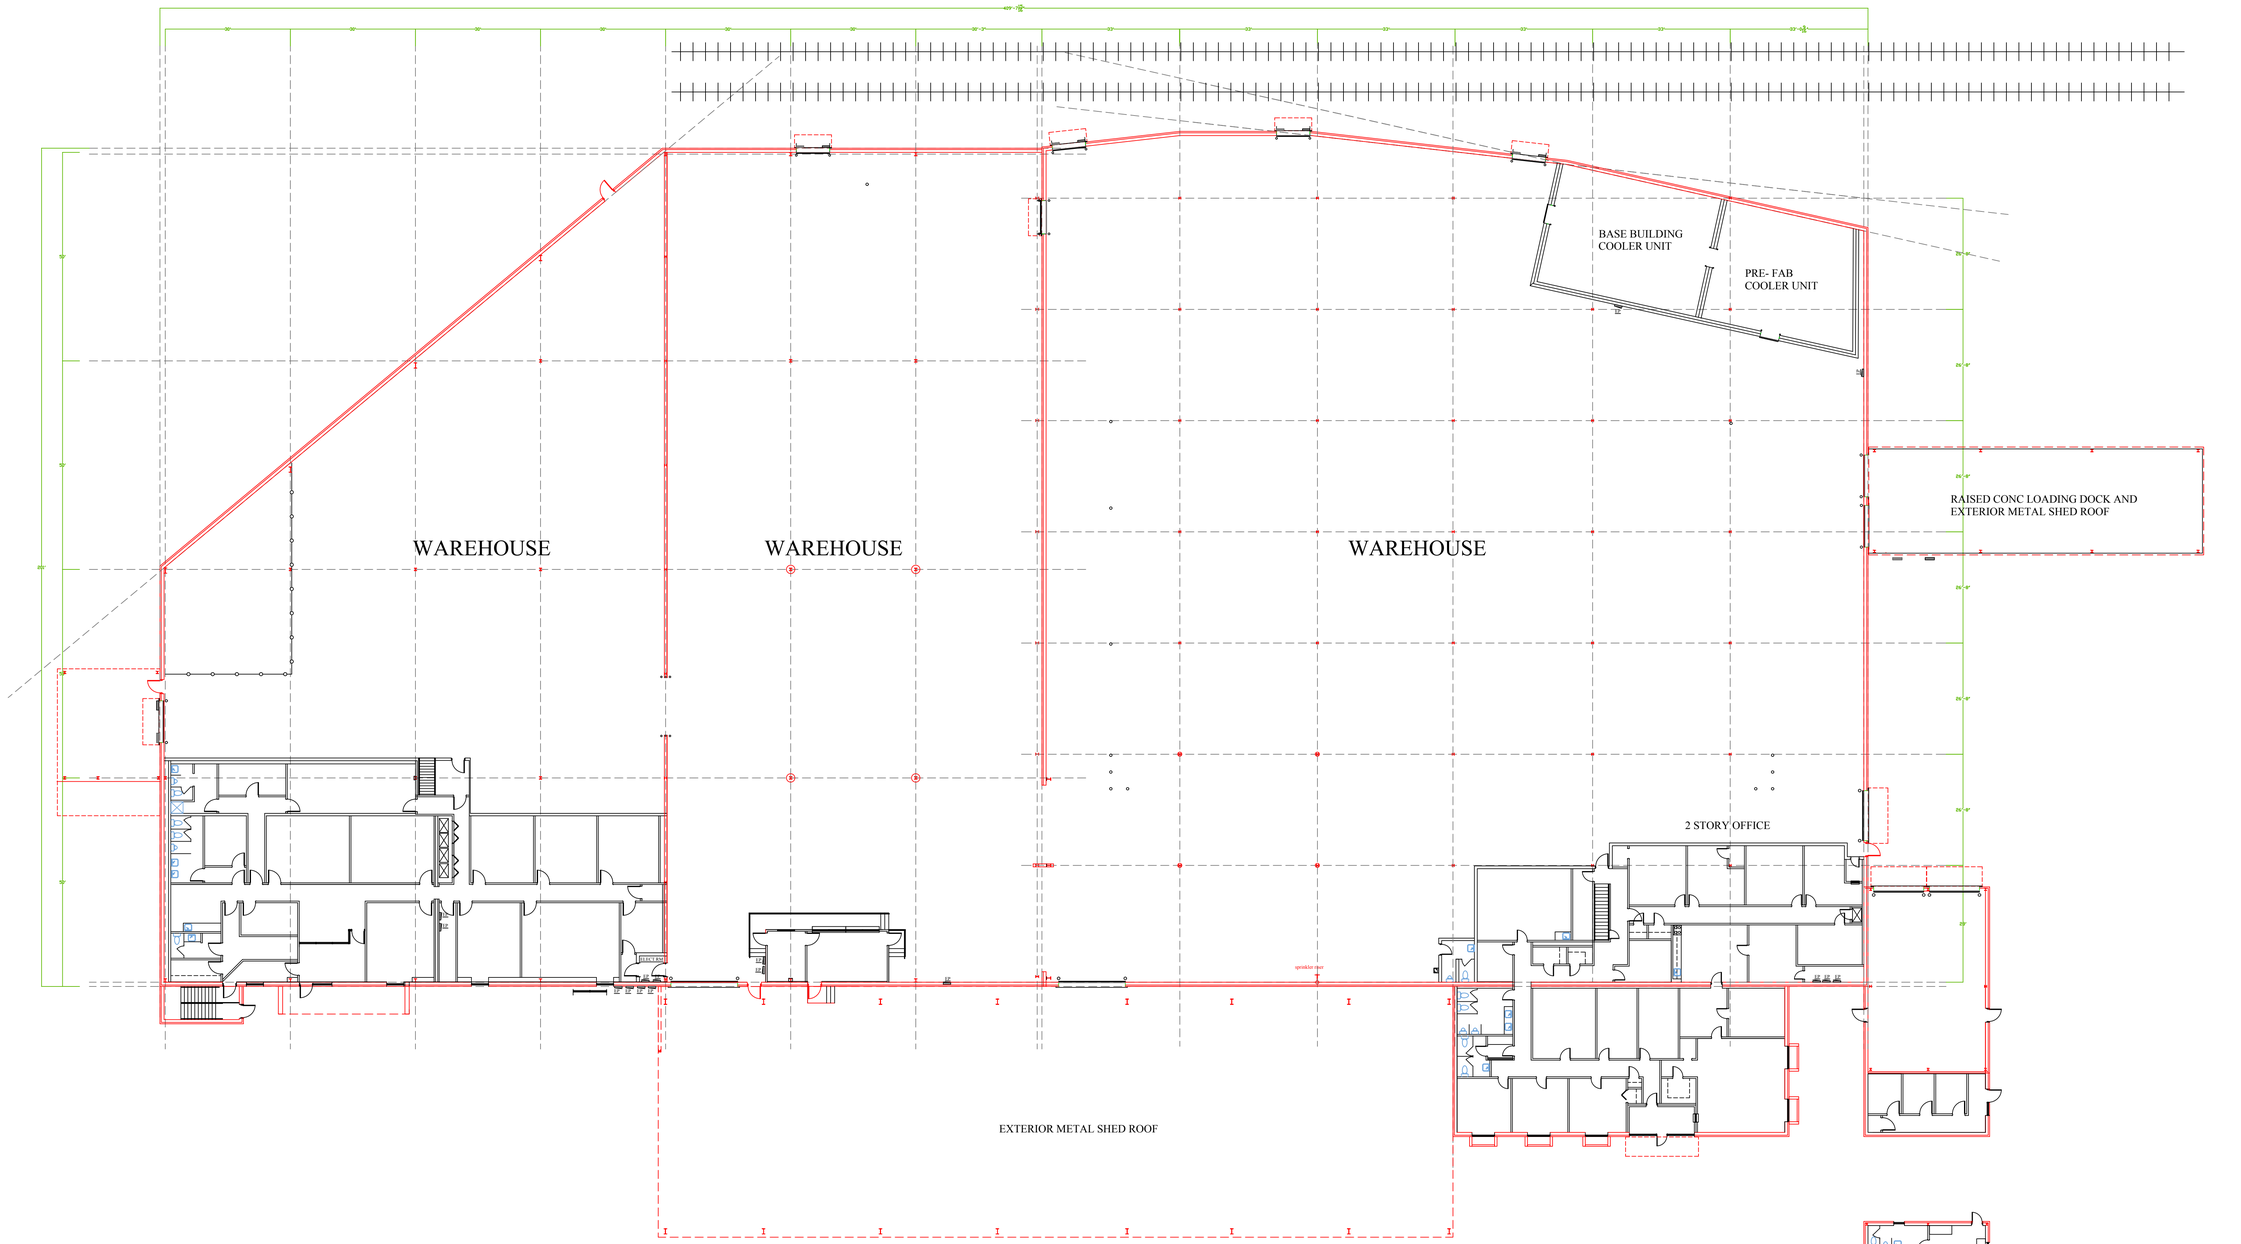

Existing Floor Plan- First Floor 9/ 6/ 2016

exterior wall locations to be verified by civil engineer

PLEASE NOTE THAT THESE FILES MAY NOT REFLECT THE CURRENT EXISTING CONDITIONS AND THAT ALL DIMENSIONS SHOULD BE FIELD VERIFIED
RECEIVING PARTIES OF THIS CAD FILE AGREE TO HOLD HARMLESS AND INDEMNIFY KASPER ARCHITECTS FROM ALL CLAIMS, LIABILITIES, LOSSES, DAMAGES , INACCURACIES OR MISINTERPRETATIONS FROM THE INFORMATION HEREIN
ANY USE OF THIS INFORMATION IMPLIES AGREEMENT WITH THESE TERMS

Kasper Architects
4434 Powers Ferry Road, Atlanta, Georgia ph (404)843.0850 fax(404)843.0970

Job Number: #182.03
issued for: date:
issued for review Sept. 6, 2016

EXISTING FLOOR PLAN
1271 Tacoma Drive, City of Atlanta, Ga

These plans & designs herein are the sole property of Kasper Architects. The reproduction of any of these designs and or plans are strictly prohibited & can only be reproduced with the express written permission of Kasper Architects.
The documents and electronic files are representative of approximate dimensions only. All dimensions should be field verified