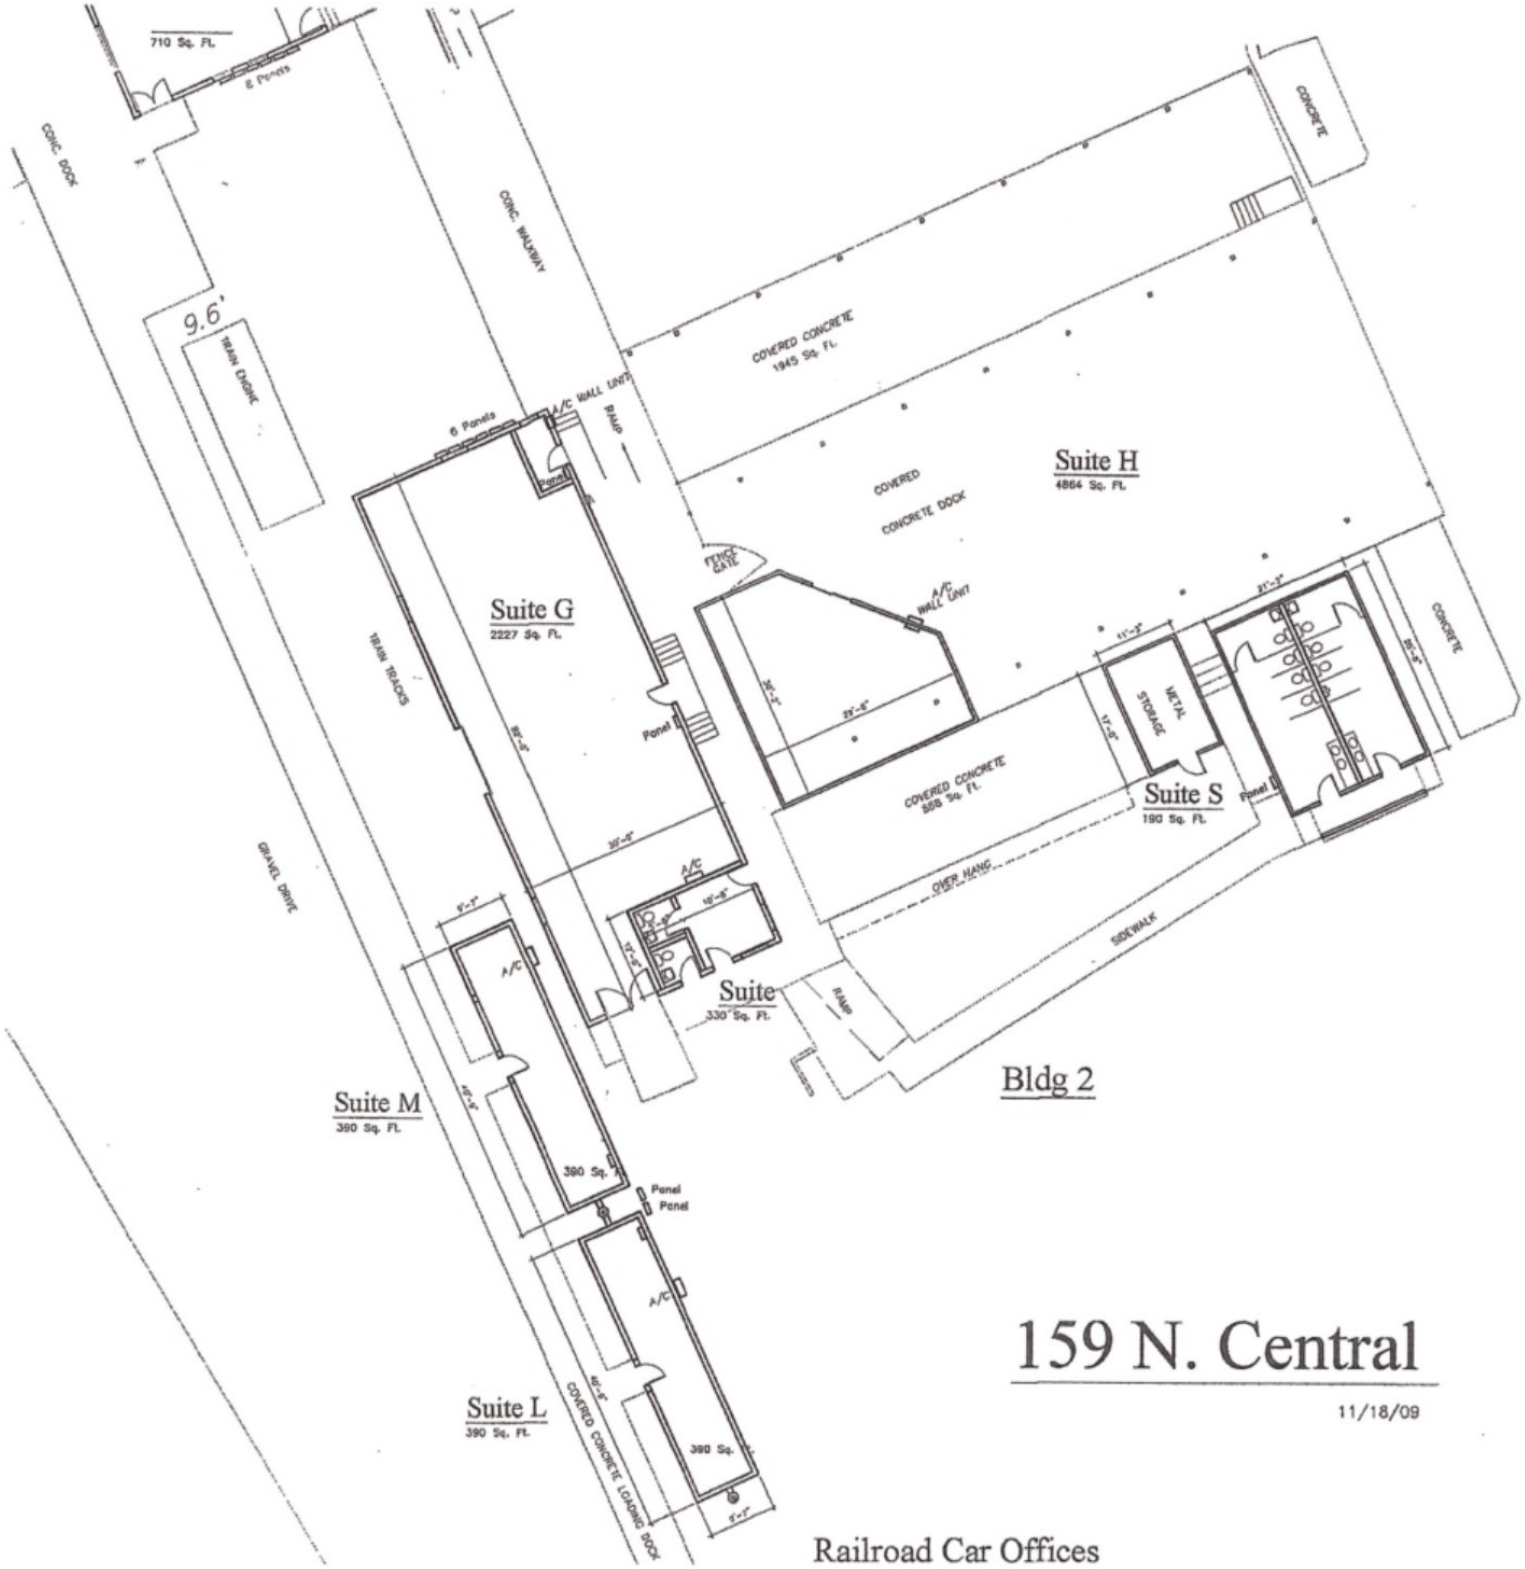
710 Sq. Ft.
6 Panels
CONC. DOCK
CONC. WALKWAY
9.6'
TRAIN EMBANK.
COVERED CONCRETE
1945 Sq. Ft.
CONCRETE
A/C WALL UNIT
RAMP
6 Panels
Panel
Suite H
4864 Sq. Ft.
COVERED
CONCRETE DOCK
FENCE GATE
A/C WALL UNIT
Suite G
2227 Sq. Ft.
TRAIN TRACKS
Panel
35'-0"
A/C
10'-8"
5'-3"
A/C
17'-6"
Suite
330 Sq. Ft.
RAMP
COVERED CONCRETE
868 Sq. Ft.
METAL STORAGE
Suite S
180 Sq. Ft.
Panel
OVER HANG
SIDEWALK
CONCRETE
Bldg 2
GRAVEL DRIVE
Suite M
390 Sq. Ft.
390 Sq. Ft.
Panel
Panel
A/C
Suite L
390 Sq. Ft.
COVERED CONCRETE LOADING DOCK
390 Sq. Ft.
159 N. Central
11/18/09
Railroad Car Offices