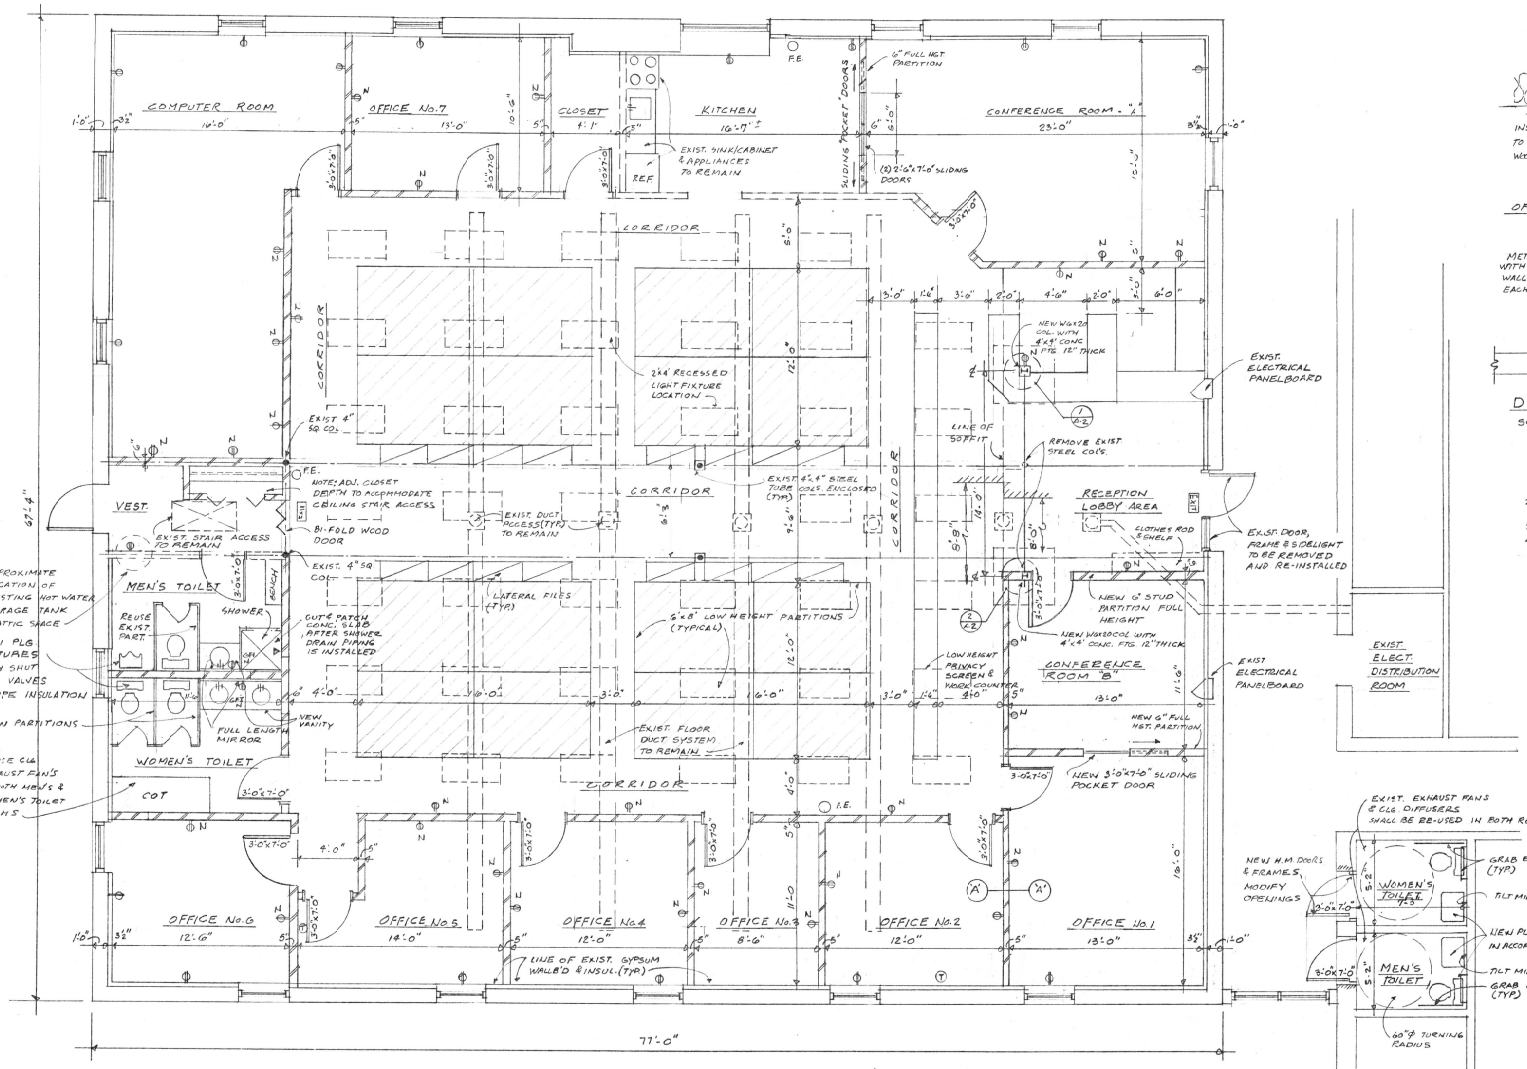

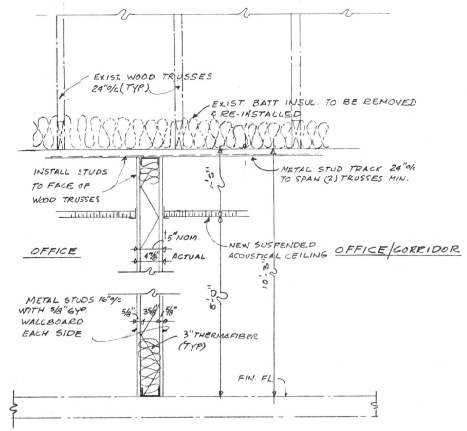

DETAIL "A"

SCALE: 1" = 1'-0"

NOTES:

1. - ALL FLOOR AND WALL FINISHES TO BE SELECTED BY OWNER.
2. - ALL LOW HEIGHT PARTITIONS WILL ALLOW FOR ELECTRIC WIRING TO EXISTING "BURIED" FLOOR DUCT SYSTEM.
3. - FIRE EXTINGUISHERS BY OWNER
4. - ALL ELECTRICAL AND PLUMBING WORK SHALL BE INSTALLED IN ACCORDANCE WITH NATIONAL ELECTRIC CODE AND NEW YORK STATE FIRE PREVENTION AND BUILDING CODE.

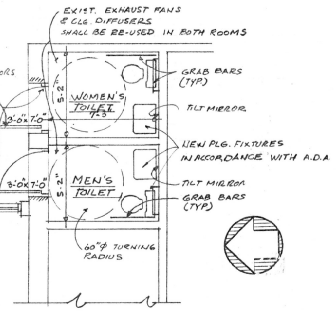

GROUND FLOOR PLAN

SCALE: 1/4" = 1'-0"

LEGEND

- - - - - - = DENOTES EXISTING TO REMAIN

/// = DENOTES NEW METAL STUD & DRYWALL PARTITIONS INSULATED WITH 3" THERMAFIBER "SAFB". STC RATING # 49.

DENOTES 2'x4' RECESSED LIGHT FIXTURE IN CEILING

⊖ = DENOTES EXISTING DUPLEX WALL RECEPTACLE

⊖N = DENOTES NEW DUPLEX WALL RECEPTACLE

T = DENOTES EXISTING THERMOSTAT

NO.	REVISIONS	BY DATE	CKD. DATE	APPD. DATE
0	ORIGINAL DRAWING	RPK 11/14/97		

MESCH ENGINEERING, P.C.
CONSULTING ENGINEERS
285 MARKET STREET LOCKPORT, N.Y. 14094-3021

OFFICE RENOVATION
W. J. COX ASSOCIATES INC.
9600 MAIN ST. CLARENCE N.Y.

GROUND FLOOR PLAN — 1/4" = 1'-0" DWG. SCALE

DRAWN BY: RPK
CHECKED BY: RPK
APPROVED BY:
CLIENT APPROVAL:
PROJECT REF. NO. 12777-1
DWG. NO.
ISSUE A-1

REGISTERED ARCHITECT RICHARD P. KRUCZYNSKI STATE OF NEW YORK