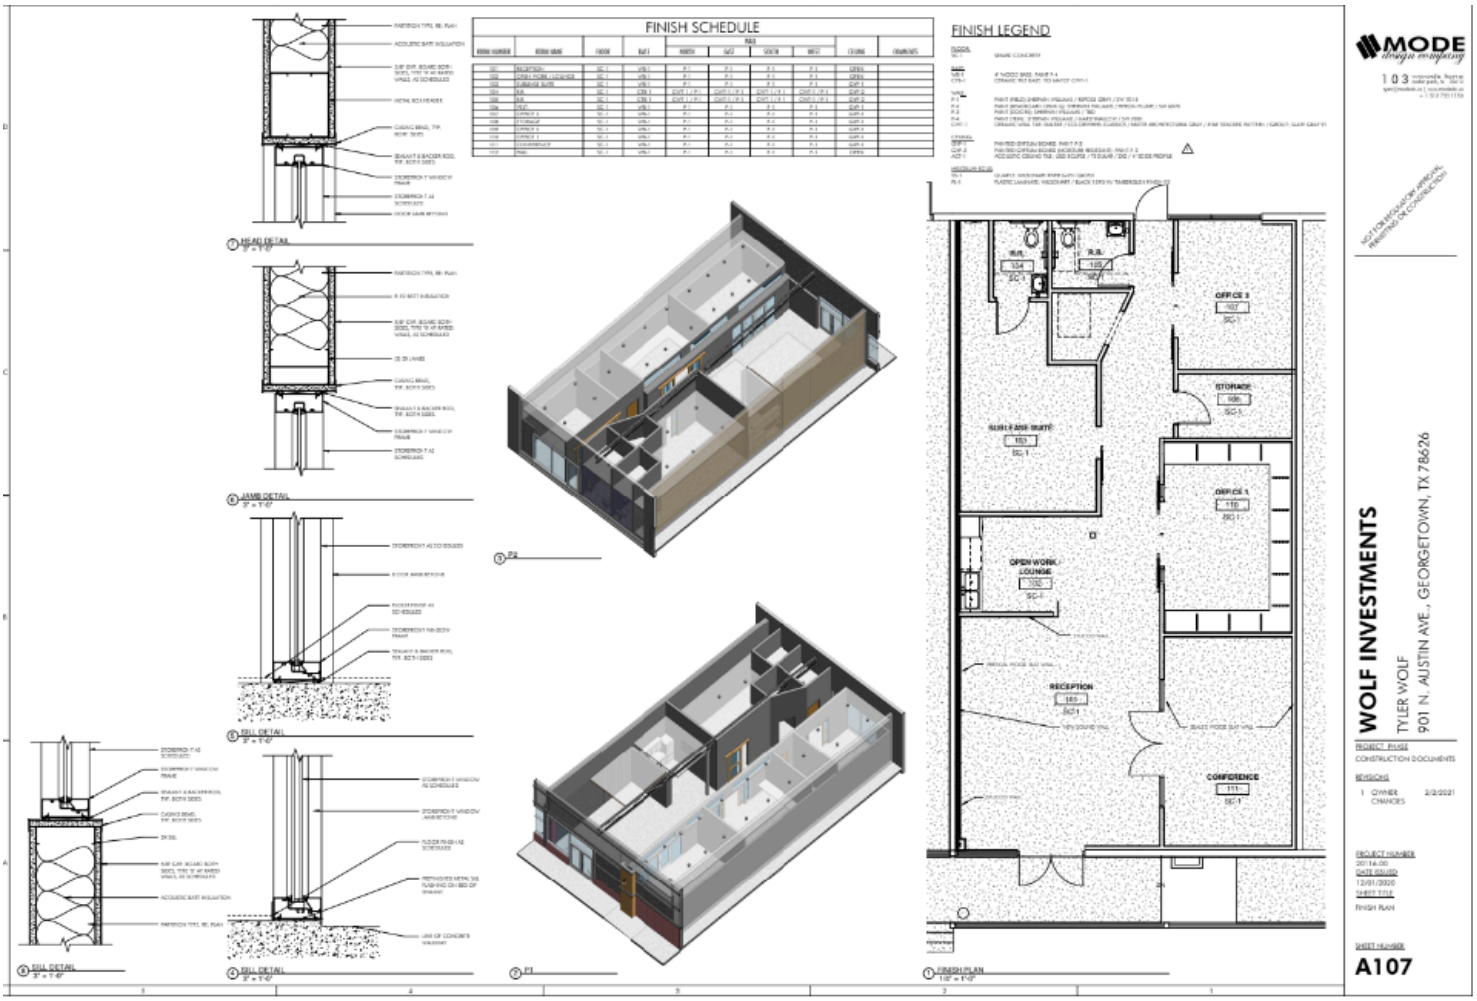
FINISH SCHEDULE
FINISH LEGEND
HEAD DETAIL
JAMB DETAIL
SILL DETAIL
SILL DETAIL
SILL DETAIL
P2
P1
FINISH PLAN
OFFICE 3
STORAGE
OFFICE 1
OPEN WORK / LOUNGE
RECEPTION
CONFERENCE
MODE design company
WOLF INVESTMENTS
TYLER WOLF
901 N. AUSTIN AVE., GEORGETOWN, TX 78626
PROJECT PHASE
CONSTRUCTION DOCUMENTS
REVISIONS
1 OWNER CHANGES 2/2/2021
PROJECT NUMBER
2019.6.00
DATE ISSUED
12/01/2020
SHEET TITLE
FINISH PLAN
SHEET NUMBER
A107