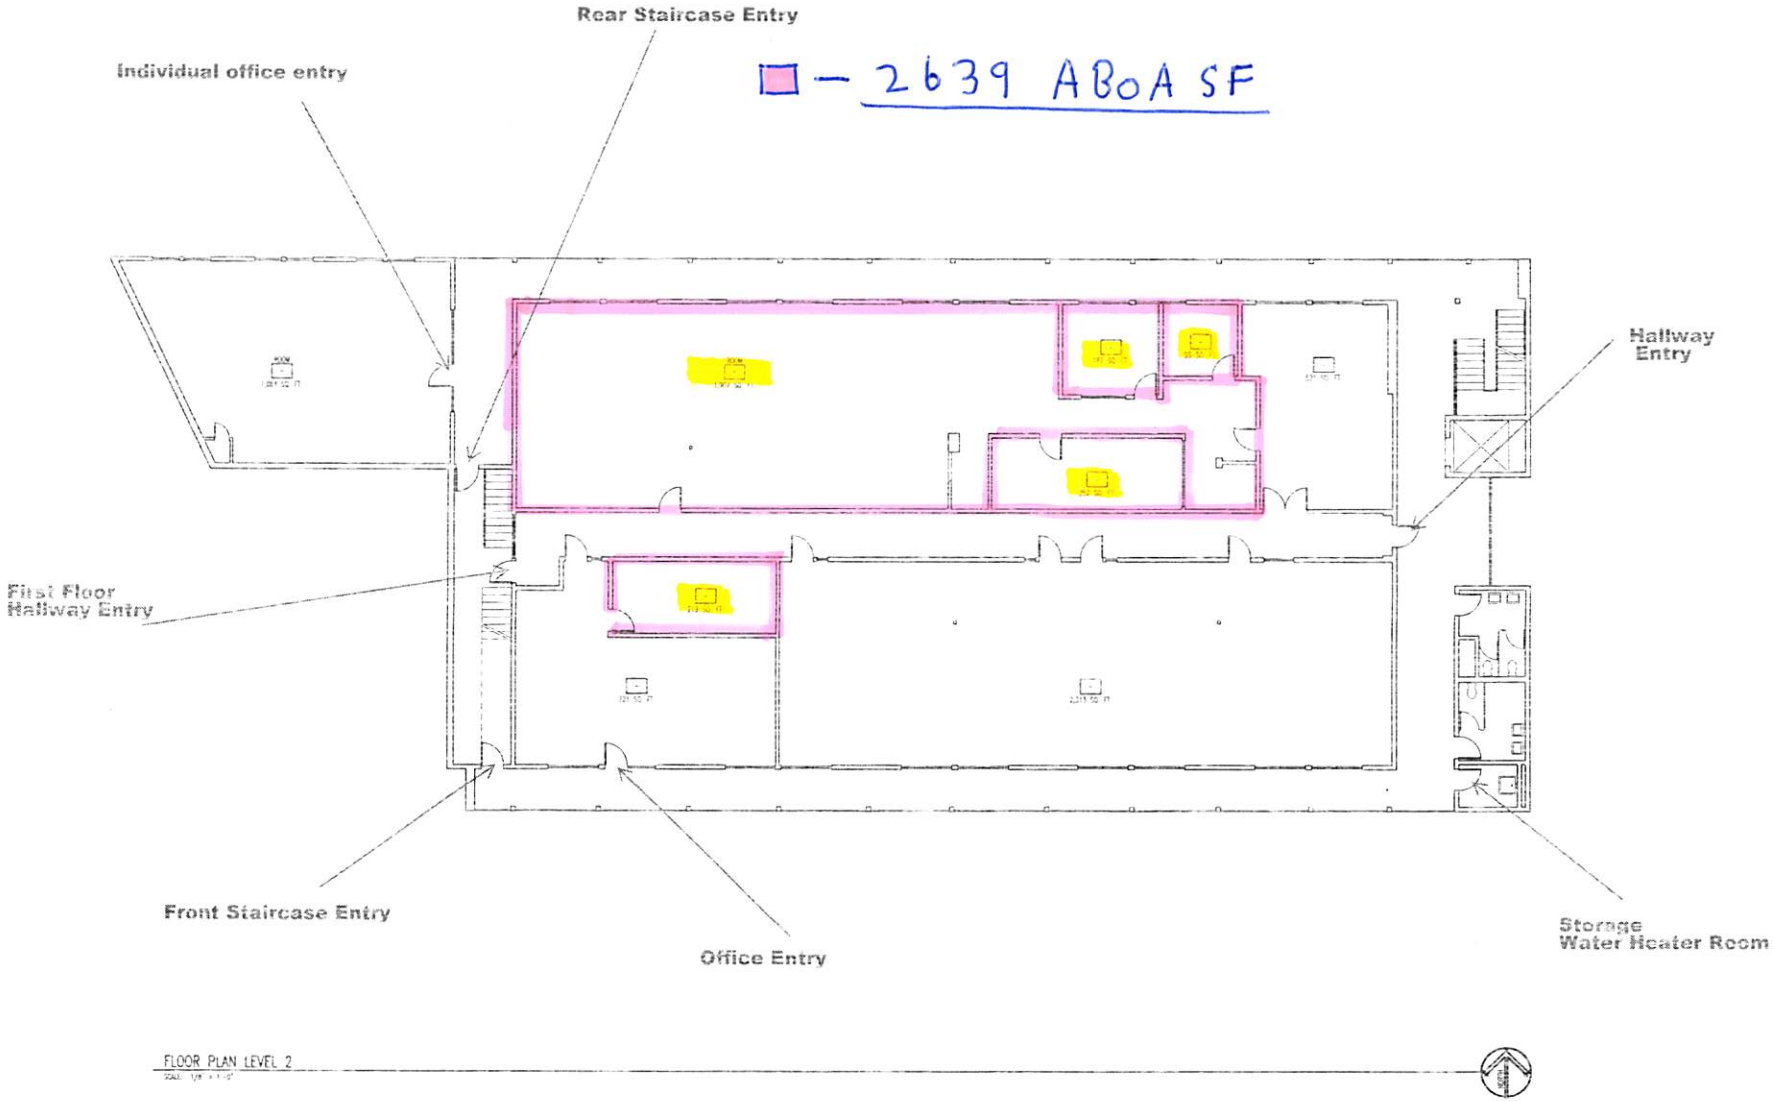

FLOOR PLAN LEVEL 2

SCALE: 1/8" = 1'-0"

MILLER
architecture
interiors
planning

1177 Idaho Street, Suite 200
Redlands, CA 92374
Phone: (909) 335-7400
Fax: (909) 335-7299
info@millerhalp.com

LICENSED ARCHITECT
GARY W. MILLER
No. C18227
REG. 3-30-15
STATE OF CALIFORNIA

owner approval

initials	date	phase
	00/00/00	--

revisions/addenda

mark	date	comment
1	00/00/00	--
2		
3		
4		
5		
6		
7		

FRIC SAN BERNARDINO
OFFICE BUILDING
504 N MOUNTAIN VIEW AVE
SAN BERNARDINO, CA 92408
APN: 0135-091-03-0-000

FRANKLIN ROAD INVESTMENT
CORP.
6355 TOPANGA CANYON BLVD, STE. 100
WOODLAND HILLS, CA 91367
CONTACT: JAMES FOX PHONE 818-449-7197

project information

PROJECT NO:	1300067 RA
DWG FILE:	A-102.DWG
DRAWN BY:	OG
CHECKED BY:	GWM
DRAWING SCALE:	1/8" = 1'-0"
DATE:	10/02/2013

sheet name

FLOOR PLAN
LEVEL 2

sheet number

A-102

SHEET 3 OF 4 SHEETS