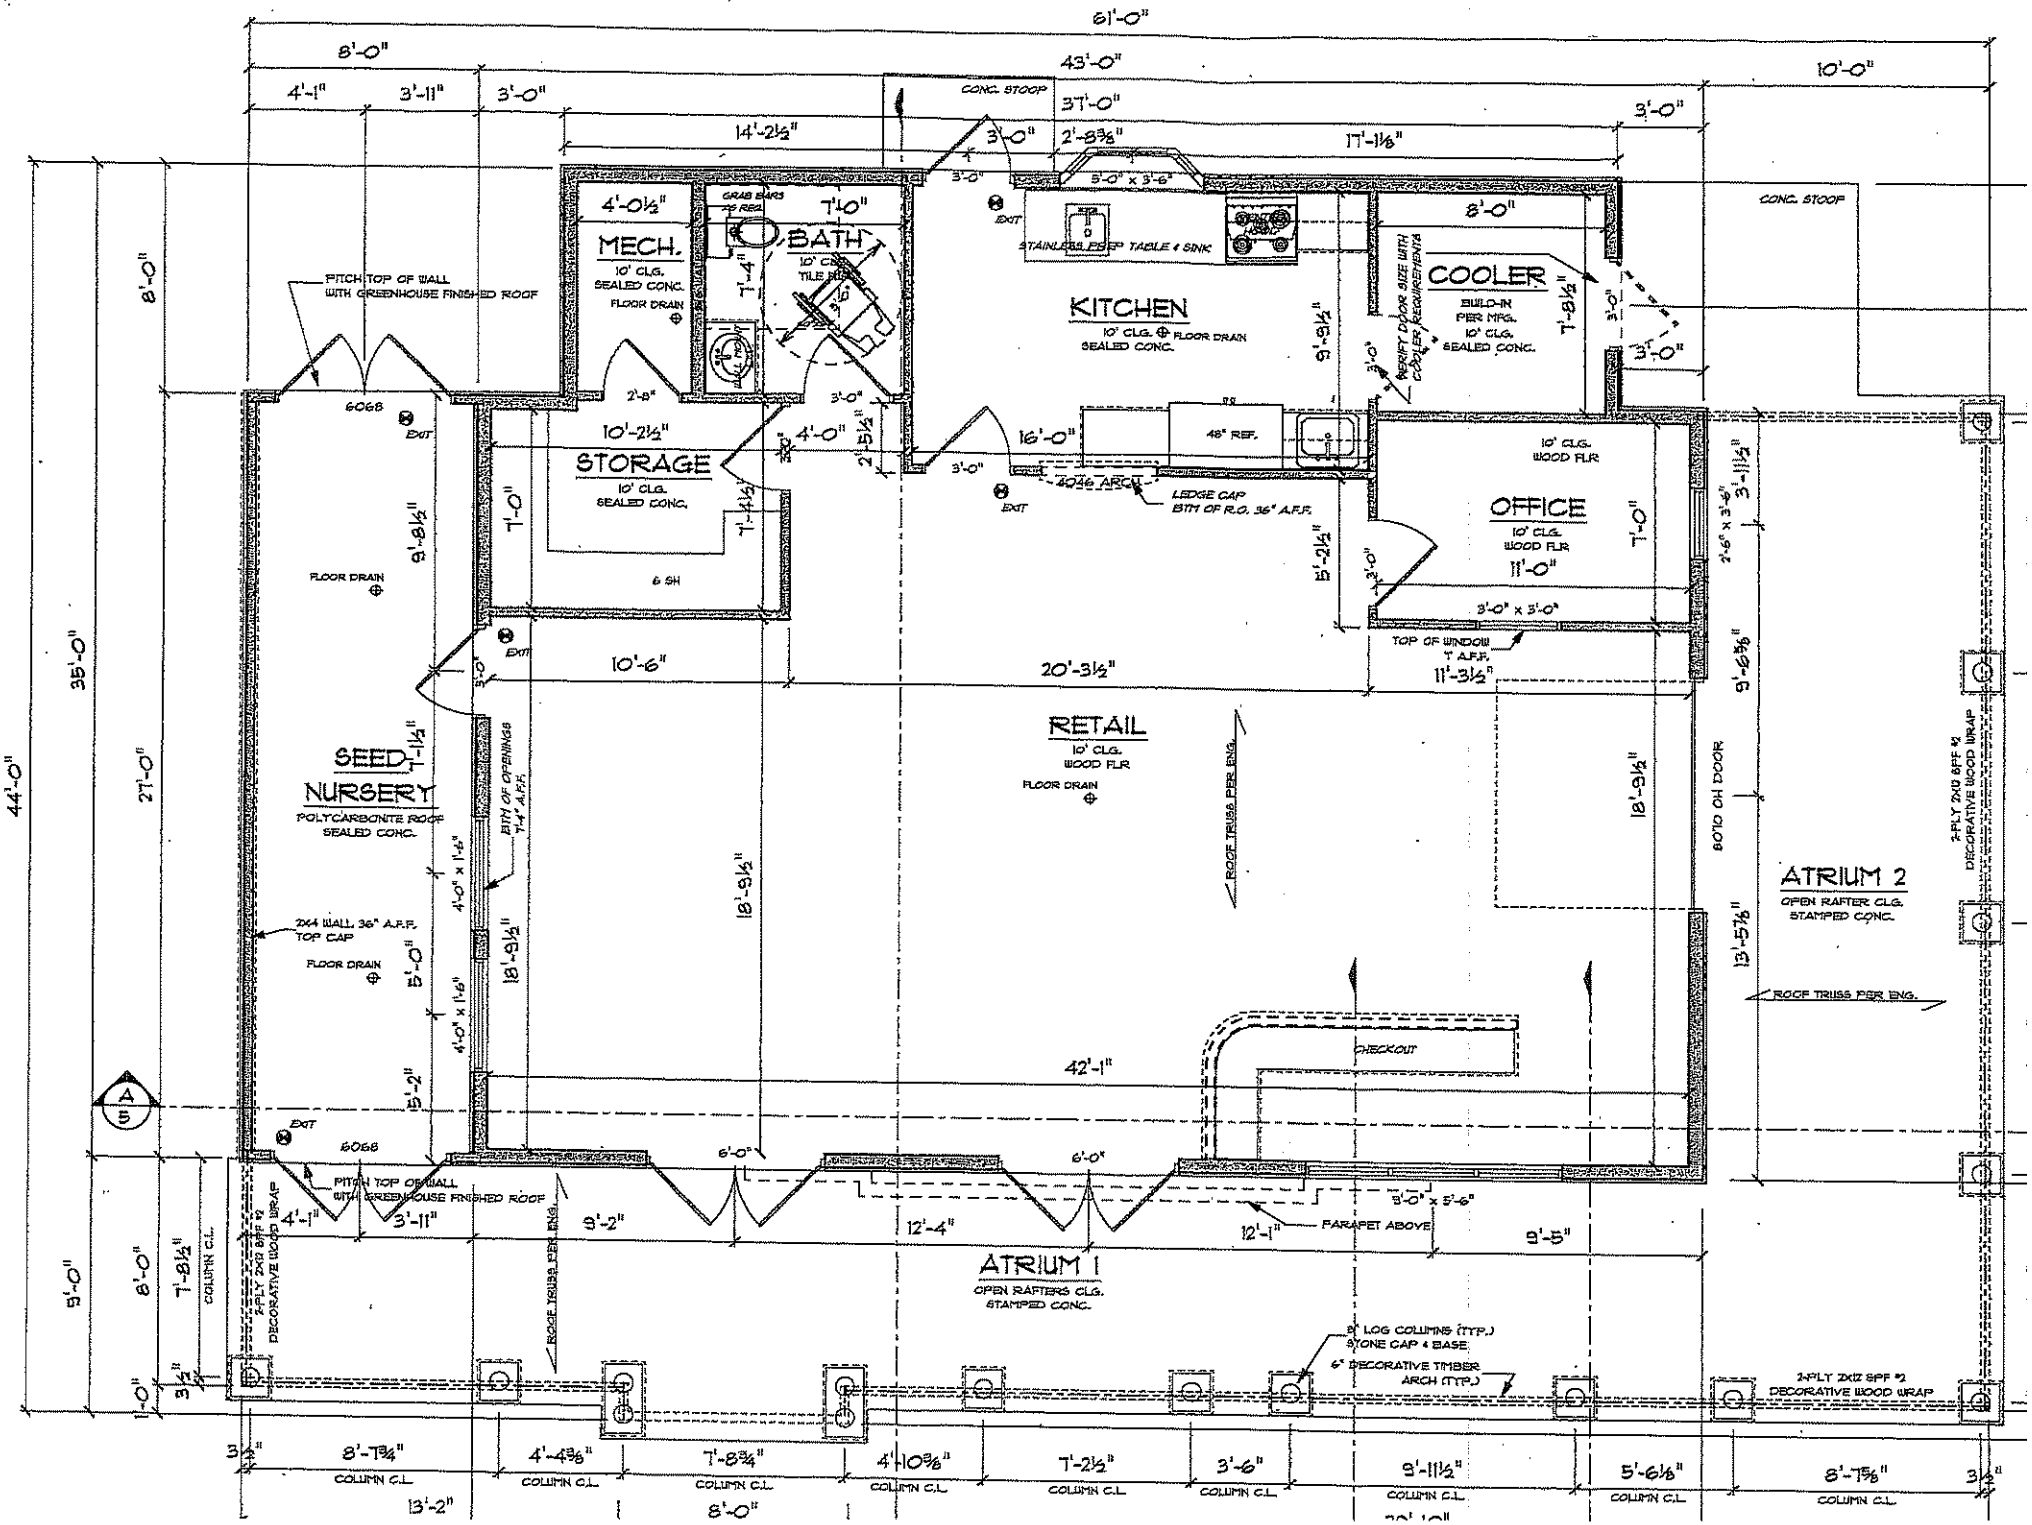
61'-0"
43'-0"
10'-0"
CONC. STOOP
MECH.
10' CLG.
SEALED CONC.
FLOOR DRAIN
BATH
KITCHEN
10' CLG. FLOOR DRAIN
SEALED CONC.
STAINLESS PREP TABLE & SINK
COOLER
BUILT-IN PER MFG.
10' CLG.
SEALED CONC.
STORAGE
10' CLG.
SEALED CONC.
OFFICE
10' CLG.
WOOD FLR
48" REF.
LEDGE CAP BTM OF R.O. 36" A.F.F.
TOP OF WINDOW 7' A.F.F.
SEED NURSERY
POLYCARBONITE ROOF
SEALED CONC.
2X4 WALL 36" A.F.F. TOP CAP
PITCH TOP OF WALL WITH GREENHOUSE FINISHED ROOF
RETAIL
10' CLG.
WOOD FLR
ROOF TRUSS PER ENG.
CHECKOUT
ATRIUM 2
OPEN RAFTER CLG.
STAMPED CONC.
2-PLY 2X10 SPF #2 DECORATIVE WOOD WRAP
ATRIUM 1
OPEN RAFTERS CLG.
STAMPED CONC.
PARAPET ABOVE
8" LOG COLUMNS (TYP.) STONE CAP & BASE
6" DECORATIVE TIMBER ARCH (TYP.)
COLUMN C.L.
35'-0"
44'-0"
27'-0"
13'-2"
8'-0"