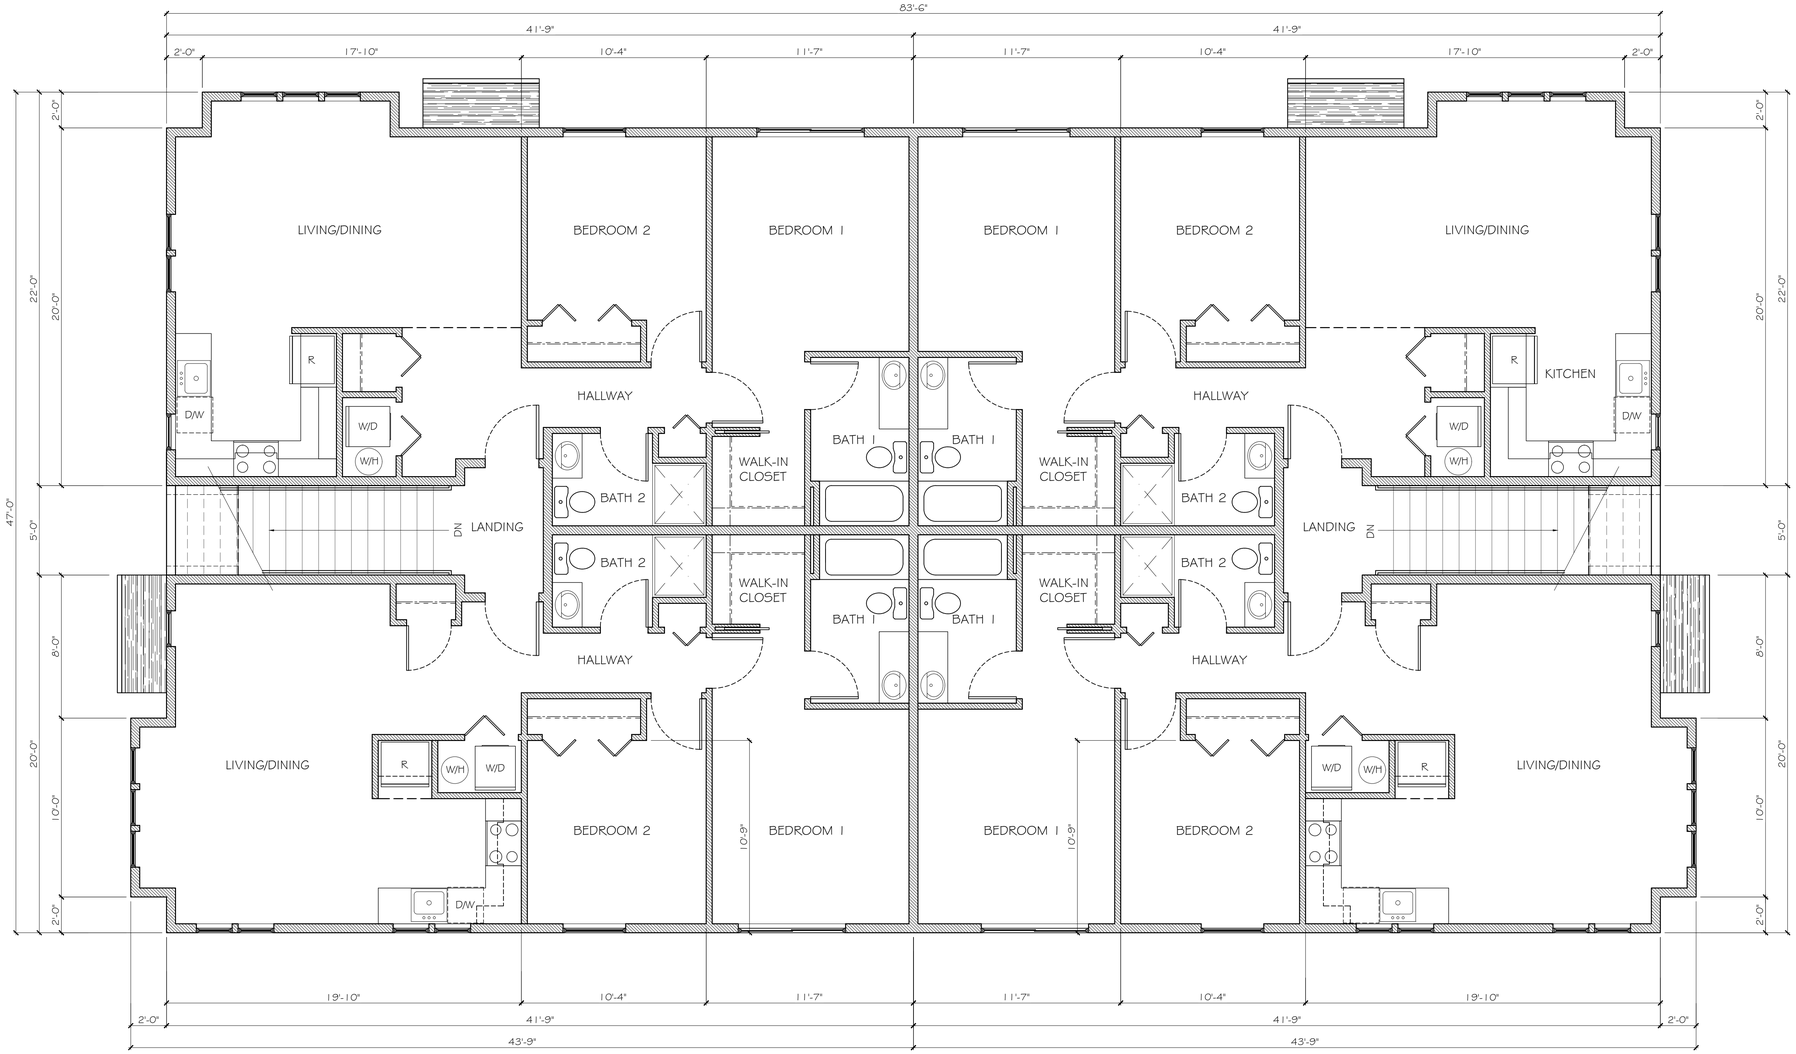

SECOND FLOOR PLAN: BUILIDINGS C-D

SCALE: 1/4"=1'-0"

N

TO VERIFY SCALES 0" 1" BAR SHOULD MEASURE ONE INCH BY ONE SIXTEENTH INCH

S.P.A.C. SUBMITTAL

THIS DOCUMENT, THE IDEAS AND THE DESIGNS INCORPORATED HEREIN, IS AN INSTRUMENT OF PROFESSIONAL SERVICE AND PROPERTY OF OREGON ARCHITECTURE INC. AND IS NOT TO BE USED IN WHOLE OR IN PART, FOR ANY OTHER PROJECT, WITHOUT THE WRITTEN AUTHORIZATION OF OREGON ARCHITECTURE INC. COPYRIGHT 2023.

REGISTERED ARCHITECT
Mark McKechnie
Medford, Oregon
4666
STATE OF OREGON

OREGON ARCHITECTURE, INC.
132 W. Main Street, Suite 101
Medford, Oregon 97501
PH. 541 772-4372 | OREGONARCHITECTURE.BIZ

PROJECT DESCRIPTION: Apartment Complex

PROJECT LOCATION: 963 Lozier Lane Medford OR 97501

PARCEL: MAP 37 2W 35AA TAX LOT 2550

Approved for the Owner By: Date:

REVISIONS	BY

PLOT DATE: 03-02-2023
ISSUE DATE:
DRAWN BY: CLL
JOB NO.:

SHEET
A1.4
SECOND FLOOR PLAN