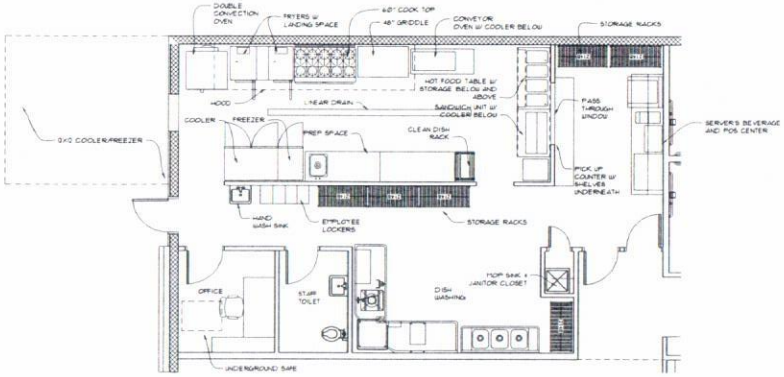


ENLARGED KITCHEN PLAN (1 / A1-1)

SCALE: 1/4" = 1'-0"

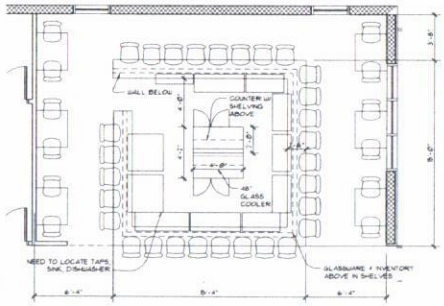


ENLARGED BAR PLAN (2 / A1-1)

SCALE: 1/4" = 1'-0"

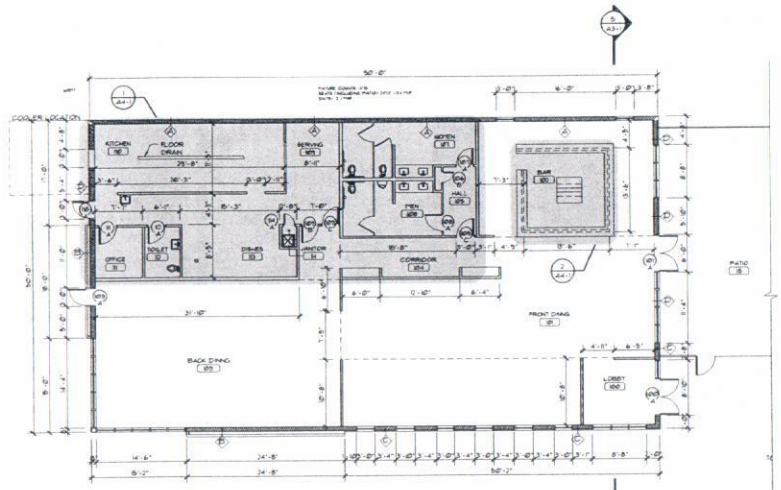


RESTAURANT ARCHITECTURAL FLOOR PLAN (1/A1-1)

SCALE: 1/8" = 1'-0"

| WALL TYPES LEGEND | |
|---|---|
| A | 8" CONCRETE MASONRY UNIT |
| B | 8" SPLIT-FACE CONCRETE MASONRY UNIT W/ LOOSE FILL INSULATION AIR SPACE STONE VENEER SIDING |
| C | 8" SPLIT-FACE CONCRETE MASONRY UNIT W/ LOOSE FILL INSULATION EXT. WALL AND FINISH SYSTEM (E.I.F.S.) |
| D | 8" SPLIT-FACE CONCRETE MASONRY UNIT W/ LOOSE FILL INSULATION FIBER CEMENT BOARD (EXT. SIDE) |
| E | 5/8" GYPSUM BD. (INT. SIDE) 6" METAL STUDS AT 16" O.C. 5 1/2" BATT INSULATION (R-21) 5/8" SHEATHING FIBER CEMENT BOARD (EXT. SIDE) |
| F | 5/8" GYPSUM BD. (INT. SIDE) 6" METAL STUDS AT 16" O.C. 5 1/2" BATT INSULATION (R-21) 5/8" SHEATHING AIR SPACE 4" FACE BRICK |
| G | 5/8" GYPSUM BD. (INT. SIDE) 6" METAL STUDS AT 16" O.C. 5 1/2" BATT INSULATION (R-21) 5/8" SHEATHING AIR SPACE STONE VENEER |
| H | 5/8" GYPSUM BD. (INT. SIDE) 6" METAL STUDS AT 16" O.C. 5 1/2" BATT INSULATION (R-21) 5/8" SHEATHING EXTERIOR WALL AND FINISH SYSTEM (E.I.F.S.) |
| I | 5/8" GYPSUM BD. (EA. SIDE) 6" METAL STUDS AT 16" O.C. |
| J | ONE LAYER 5/8" GYP. BD. (EA SIDE) 6" METAL STUDS AT 16" O.C. 3 1/2" SOUND BATT INSULATION |
| K | 5/8" GYPSUM BD. (EA SIDE) 3 5/8" METAL STUDS AT 16" O.C. |
| L | ONE LAYER 5/8" GYP. BD. (EA SIDE) 3 5/8" METAL STUDS AT 16" O.C. 3 1/2" SOUND BATT INSULATION |
| M | 8" SPLIT-FACE CONCRETE MASONRY UNIT W/ LOOSE FILL INSULATION AIR SPACE 4" BRICK VENEER |

| WALL CONSTRUCTION NOTES |
|---|
| 1 / ALL INSULATION SHOWN FOR INTERIOR WALLS SHALL BE UNFACED. |
| 2 / EXTEND ALL FIRE-RATED WALLS TIGHT TO FLOOR OR ROOF DECK ABOVE. |
| 3 / SEE SHEET A0-3 FOR ALL U.L. DESIGN FIRE WALLS. |
| 4 / ALL WALLS INDICATED TO RECEIVE 3 1/2" UNFACED INSULATION ARE TO HAVE STUDS, G.Y.P. BD. AND INSULATION EXTENDED TO DECK ABOVE. |
| 5 / ALL INTERIOR WALLS WITHOUT INSULATION TO HAVE G.Y.P. BD. EXTENDED TO 6" MIN. ABOVE CEILING. |

| RATED WALL LEGEND | |
|---|---|
| | ONE HOUR RATED FIRE WALL |
| | THREE HOUR RATED FIRE WALL |
| | SMOKE PARTITION WALL |

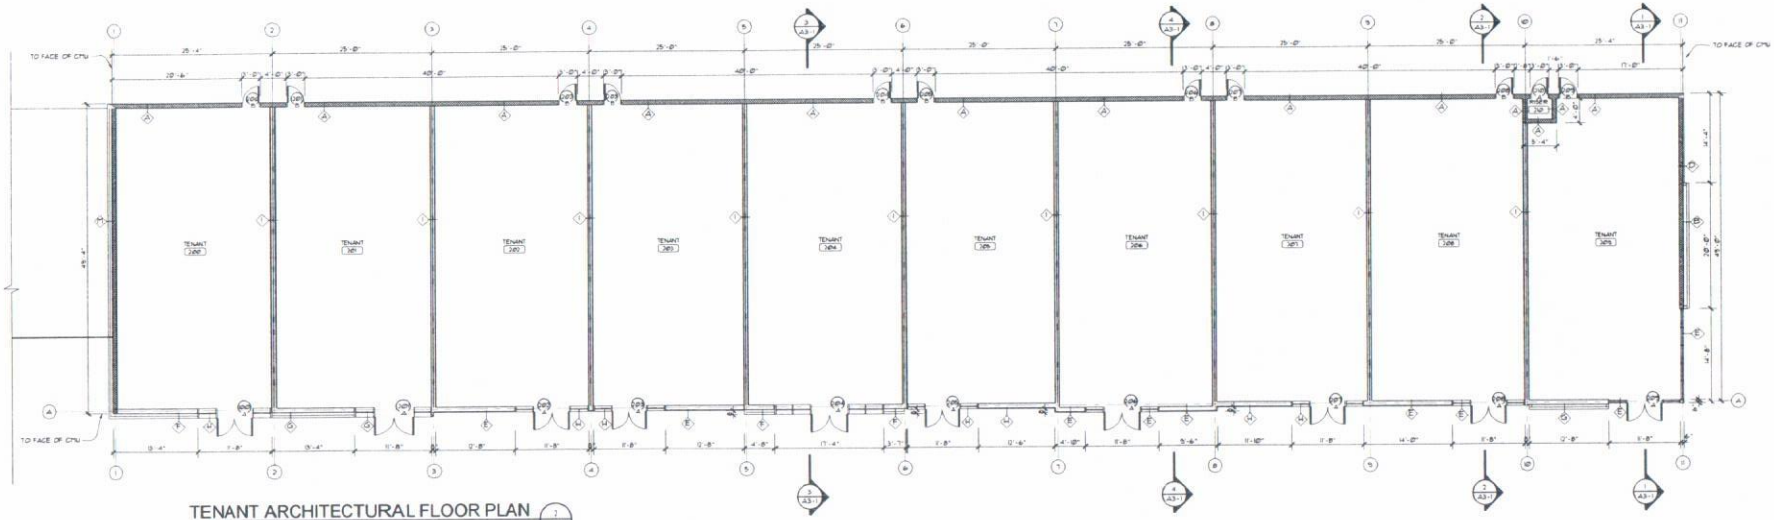


TENANT ARCHITECTURAL FLOOR PLAN (2/A1-1)

SCALE: 1/8" = 1'-0"