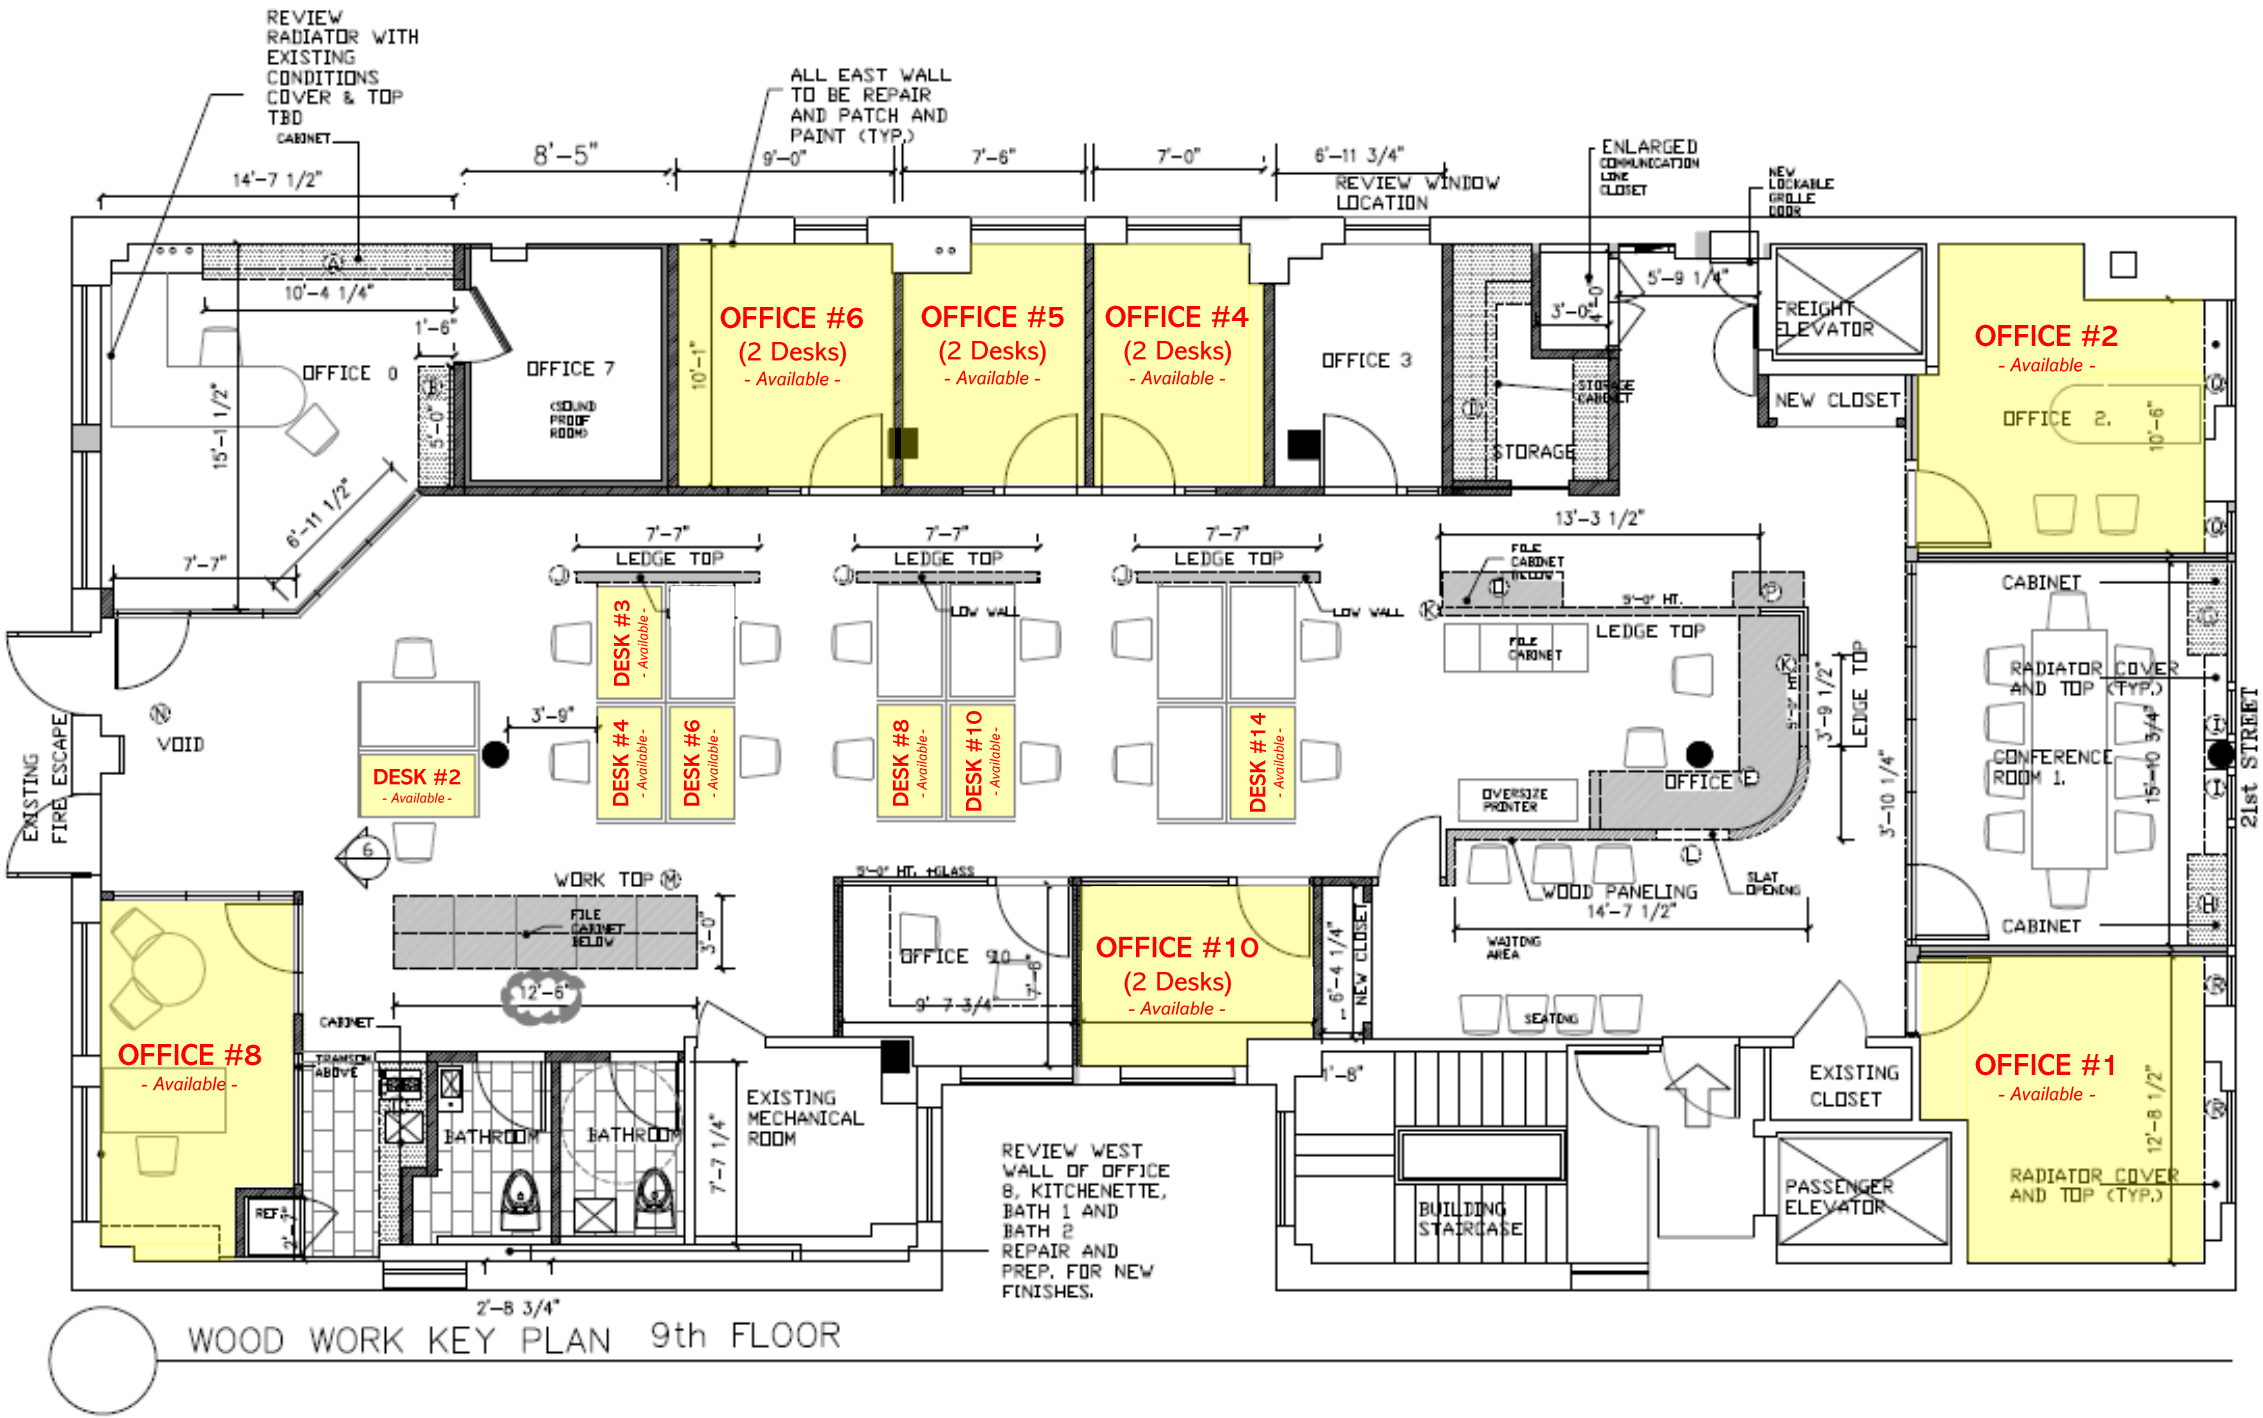

WOOD WORK KEY PLAN 9th FLOOR