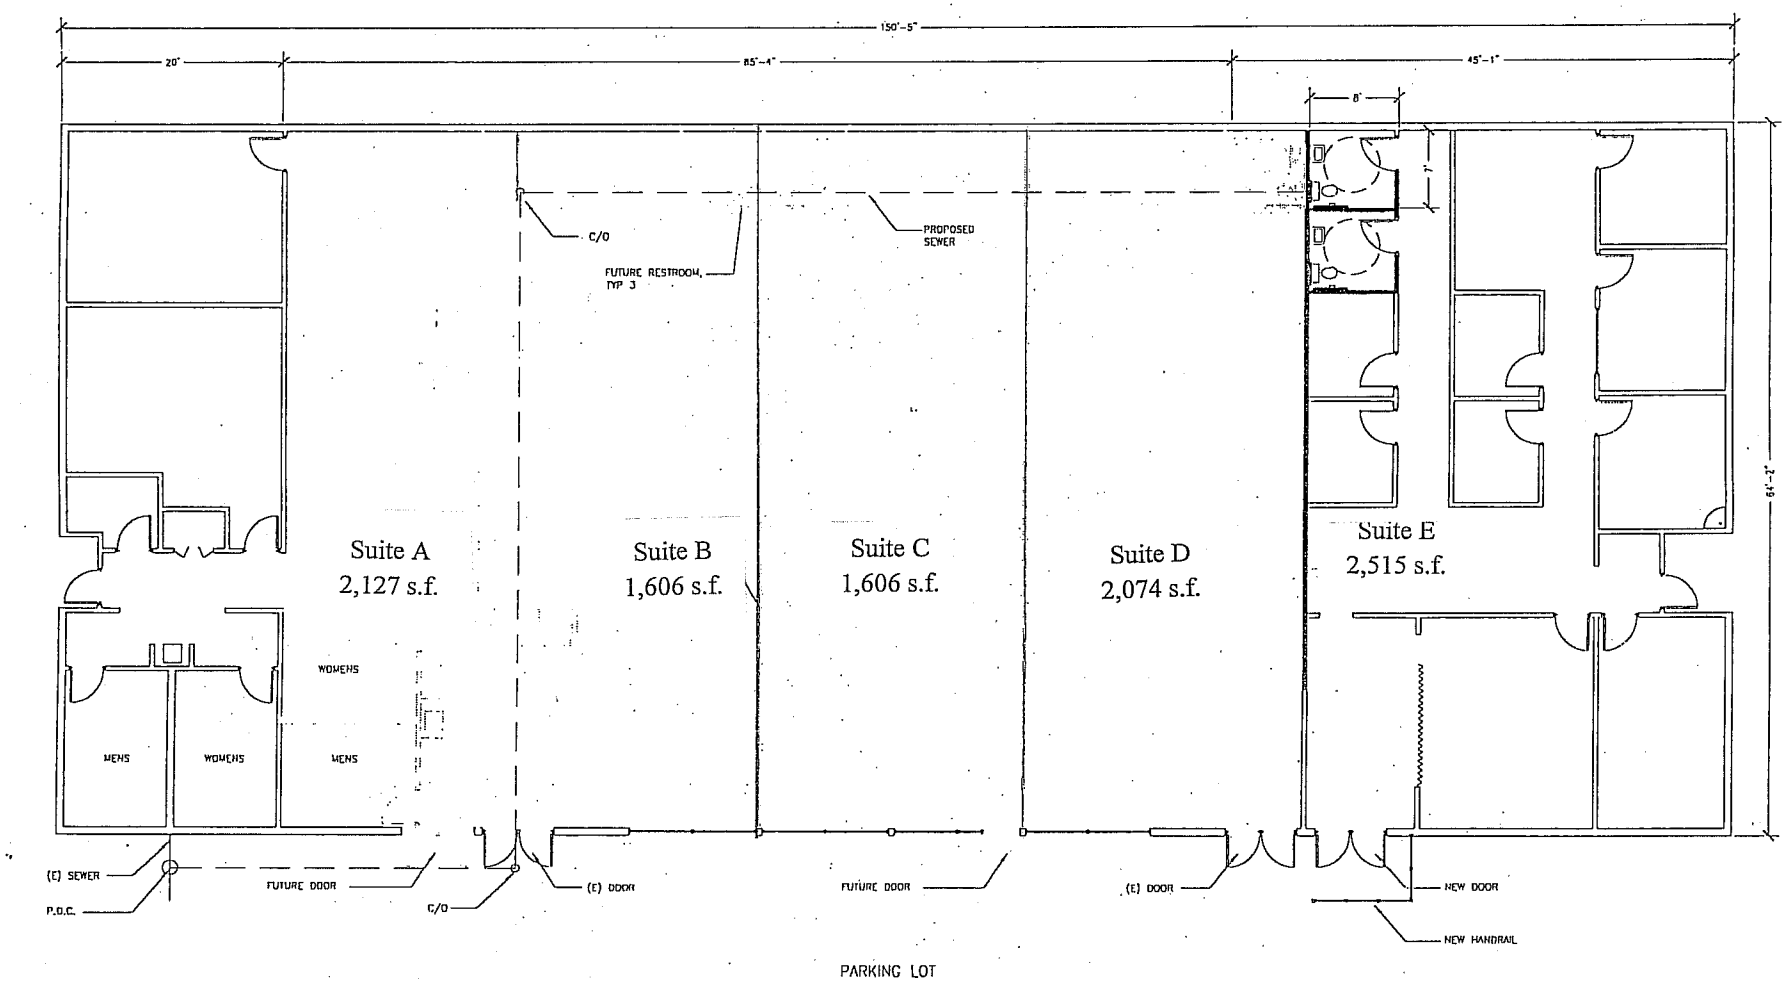

FLOOR PLAN

SCALE: 3/16"=1'-0"

JTS

CONSTRUCTION
LIC# 701750

COMMERCIAL
CONSTRUCTION
SPECIALISTS

DESIGN
&
PLANNING
7001 McDIVITT DR
BAKERSFIELD, CA. 93313
Ph. (661) 835-9270

800 HIGH STREET
PRELIMINARY PLAN

SCALE:	3/16"=1'-0"
DESIGNED BY:	TWO
DRAWN BY:	TWO
APPROVED BY:	JT
DATE:	10/10/02
FILE NAME:	01-372FP.DWG

REVISIONS

NO.	DESCRIPTION	DATE	DONE BY

A-1

Z:\Design\800 HIGH ST 01-372\ 01-372FP 10/16/02 10:39 JN SHEET: Bordr18x24, (pcm)