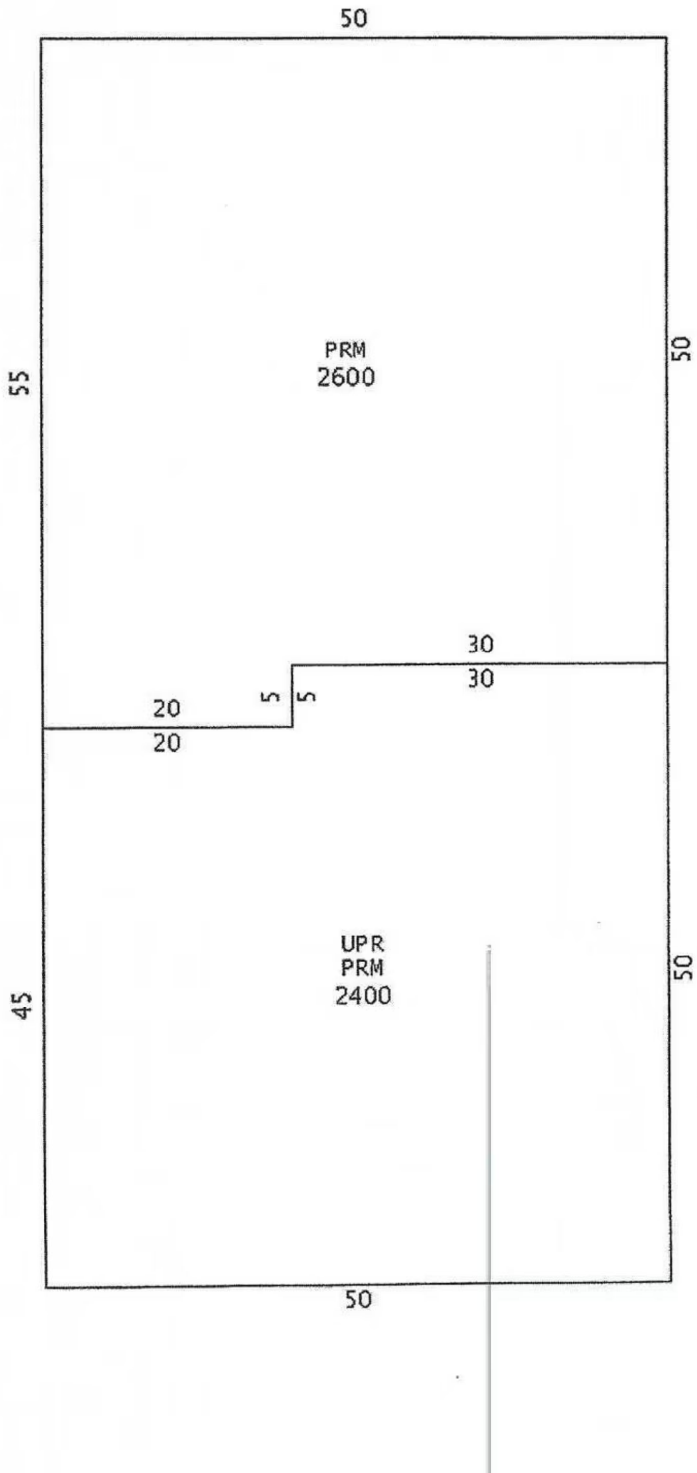Building Sketch