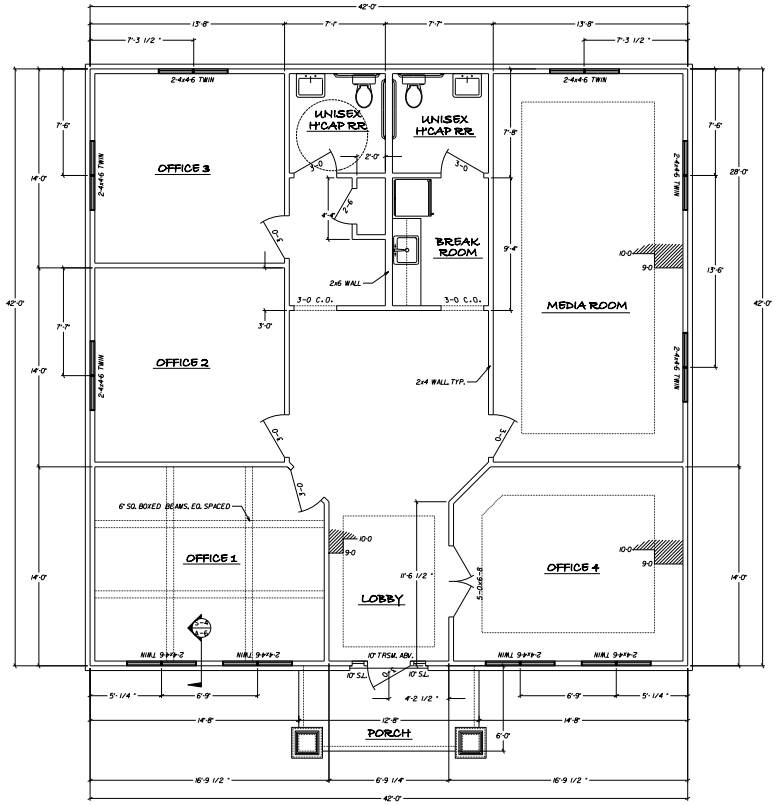

WINDOW DESCRIPTION

PLYGEM 1500 SERIES
TRADITIONAL W/ BRICKMOLD WRAP
COLOR: WHITE INTERIOR & EXTERIOR
UNIT PERFORMANCE: H-LC35 (DP-35/-35)
THERMAL PERFORMANCE: IECC - UK<0.35
U-FACTOR: 0.34
SHGC - 0.31
VLT - 0.58
CPD - PWG-M-167-00023-00001
STC RATING - 24
GLASS LE (LOW E), WARM EDGE (WE), METAL, DOUBLE GLAZED, 13/16", ANNEALED

THE OLE HOMESTEAD CUSTOM DESIGNS
YOUR IDEAS...THROUGH DESIGN...BECOME REALITY!
3985 Highway 106 N.
Danielsville, GA 30633
706-207-0998 telephone
706-789-3837 fax

In Association With:

amt ENGINEERS ARCHITECTS PLANNERS
ARTENTROUT · MATHENY · THURMOND

Project No. 24070-01

STATE OF GEORGIA
DAVID W. MATHENY
CERTIFICATE NO. 14,187
REGISTERED ARCHITECT

BEACON POINTE

1060 Garland Dr.
Bogart, GA

Scale 1/4"=1'-0"

Print Record
AUG. 26, 2025 ORIG. ISSUE

Revisions

Date 01-05-24 Job No. BE010224

Sheet Title
LOWER FLOOR PLAN

Sheet No.
A-4