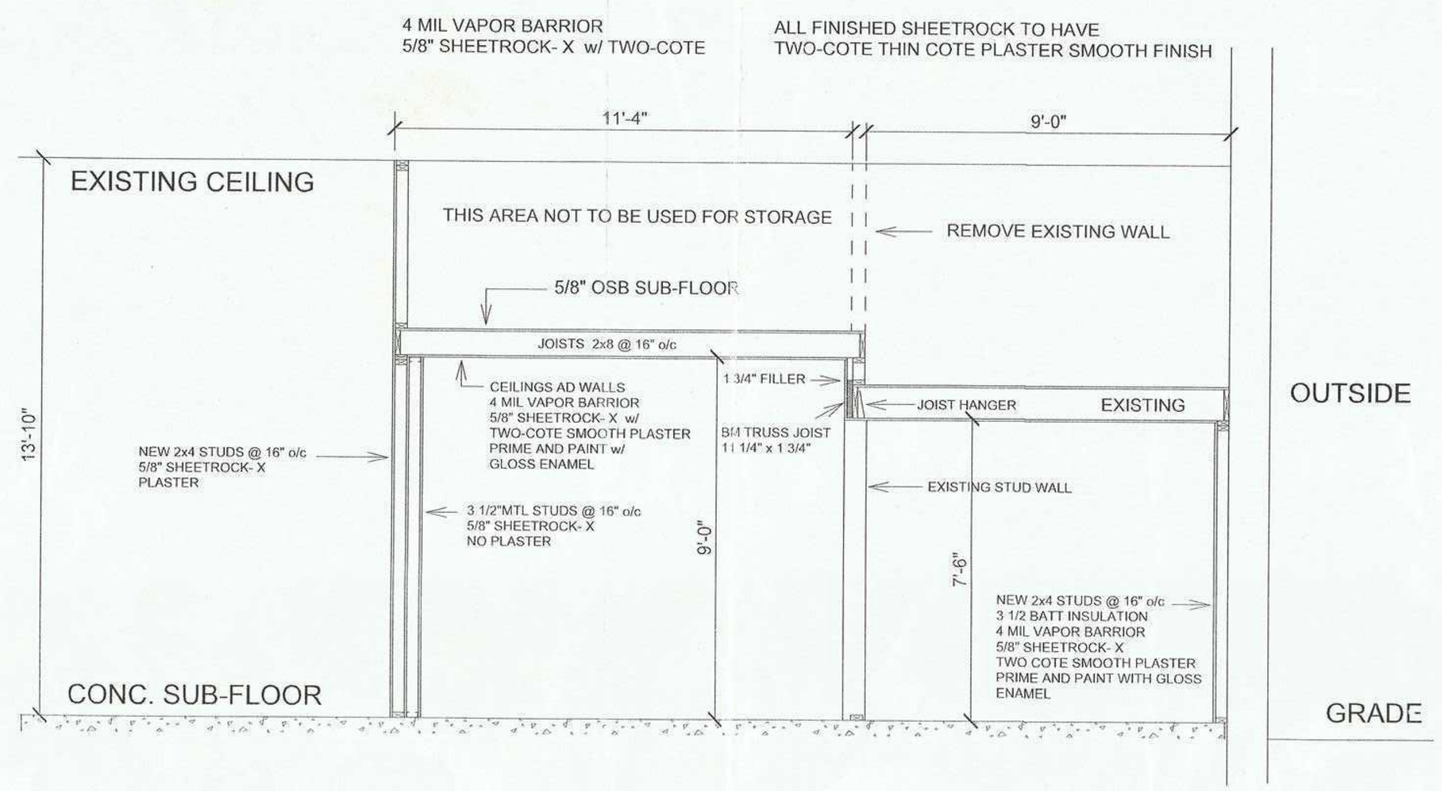

SECTION A-A

SCALE 3/8" = 1'-0"

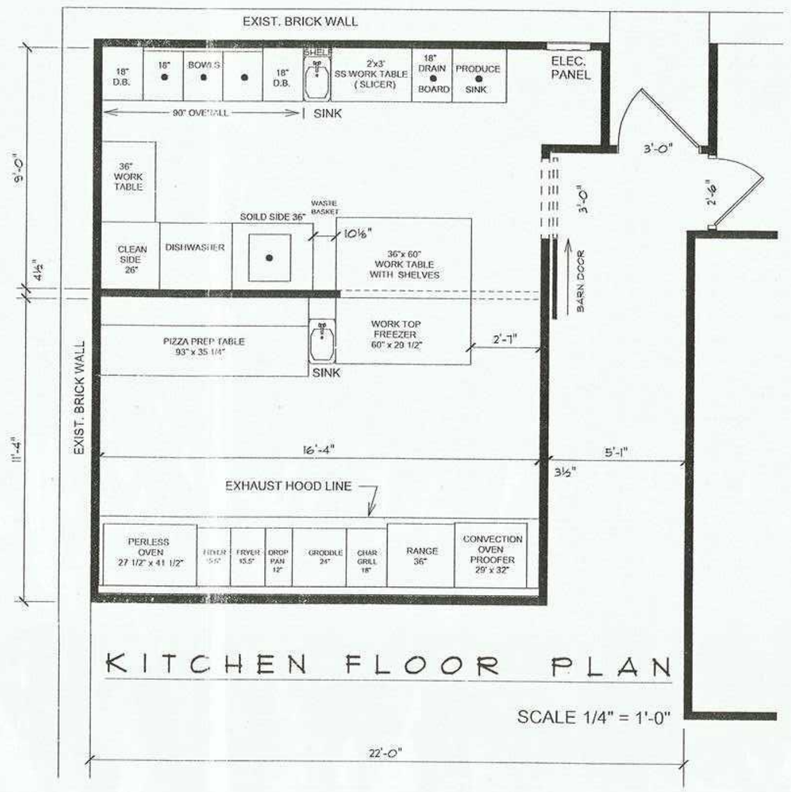

KITCHEN FLOOR PLAN

SCALE 1/4" = 1'-0"

Baba Louies 419 Main St DePere, WI

DESIGN ASSOCIATES
of GREEN BAY
PHONE 920-420-3008 odesign@yahoo.com

GENERAL NOTES

CONSTRUCTION OF THIS BUILDING SHALL MEET OR EXCEED ALL APPLICABLE CODES, ORDINANCES AND STANDARDS.

IN CASE OF A CONFLICT THE MOST STRINGENT SHALL APPLY.

THE BUILDING CODE FOR NEW CONSTRUCTION IS THE 2015 INTERNATIONAL BUILDING CODE WITH WISCONSIN AMENDMENTS.

CONTRACTORS SHALL LOCATE ALL UTILITIES BEFORE CONSTRUCTION AND NOTIFY ATE ARCHITECT/ENGINEER AND OWNER OF ANY INTERFERENCES.

CONTRACTORS SHALL PROVIDE ALL BARRIERS BARRICADES, FENCES AND SAFETY EQUIPMENT AND PRECAUTIONS REQUIRED BY ALL CODES AND SAFE CONSTRUCTION PRACTICES.

ALL CONSTRUCTION SHALL BE DONE IN ACCORDANCE WITH ALL CODES OR AGENCIES HAVING JURISDICTION OVER THE PROJECT.

ALL MATERIALS SHALL BE INSTALLED PER MANUFACTURES REQUIREMENTS AND RECOMMENDATIONS.

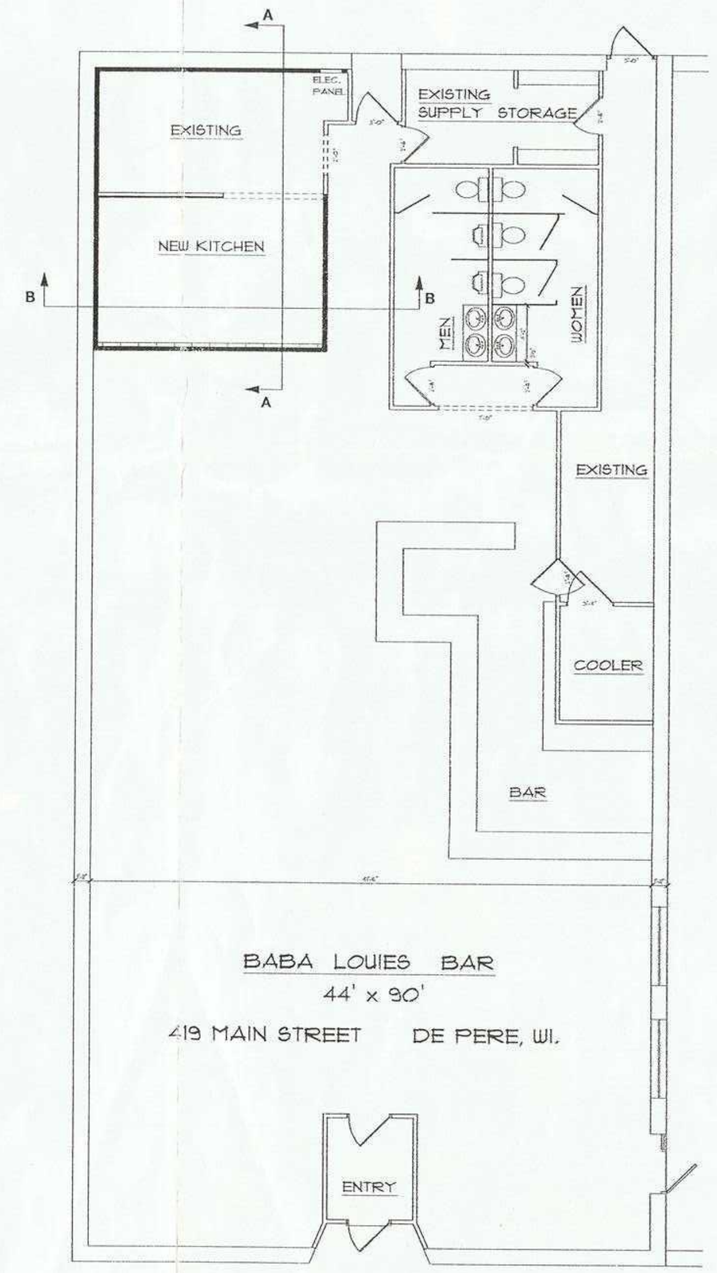

FLOOR PLAN

SCALE 1/16" = 1'-0"

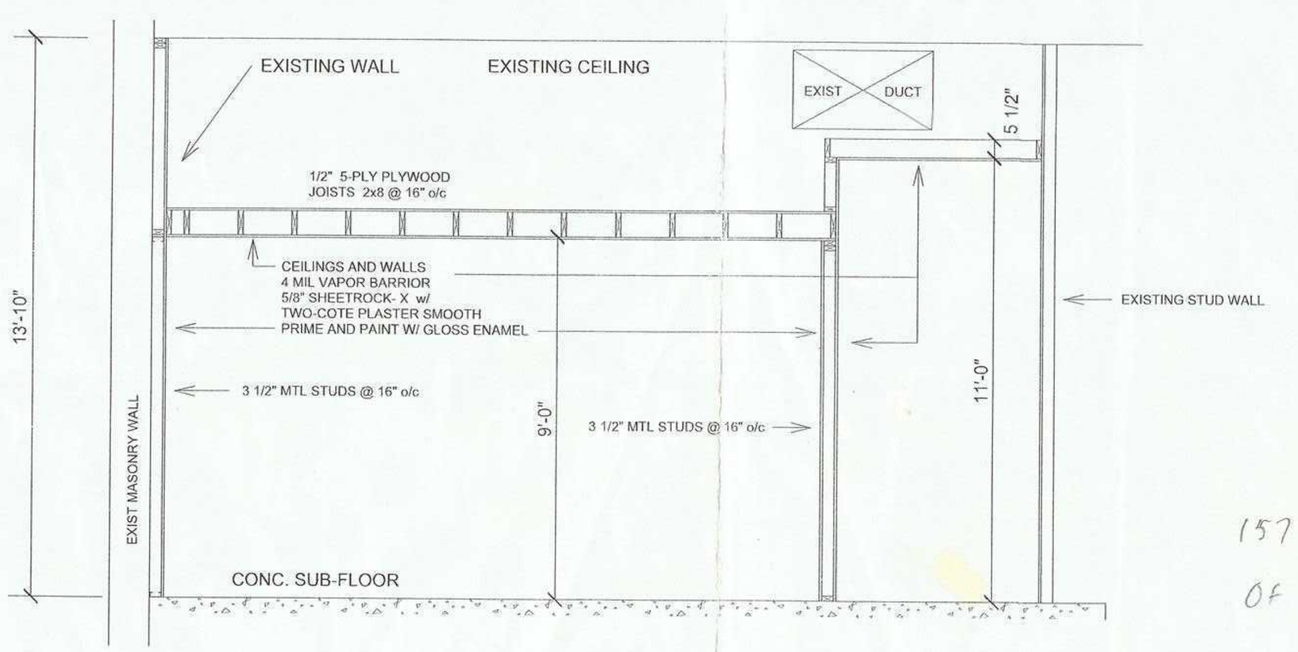

SECTION B-B

SCALE 3/8" = 1'-0"

157" To End Of Bar

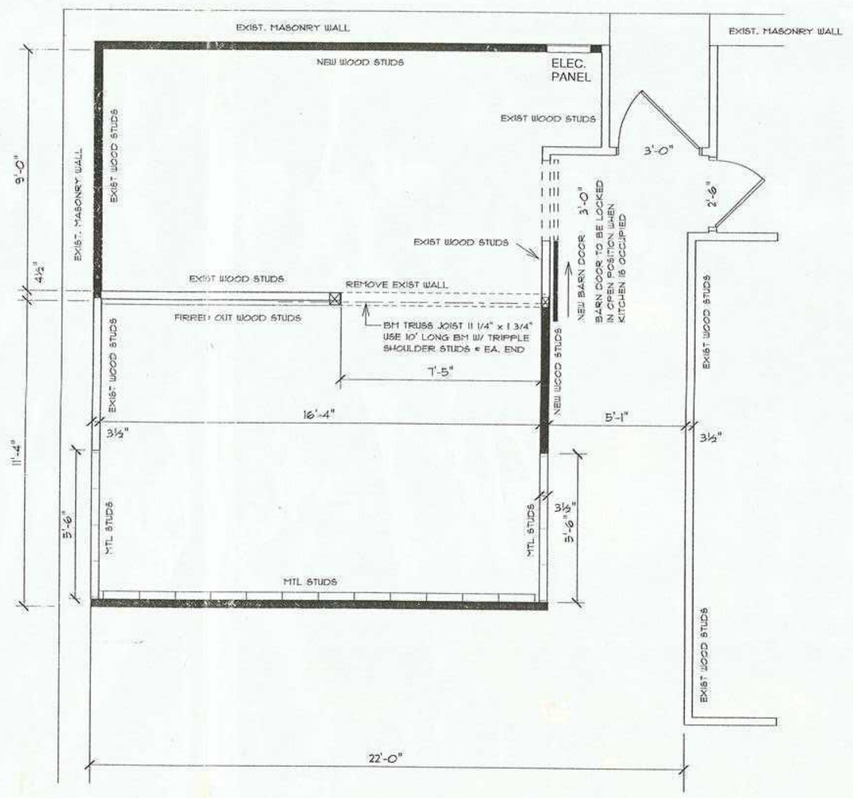

KITCHEN FLOOR PLAN

SCALE 1/4" = 1'-0"

EXISTING DUILDING = 3960 SQ FT
ALTERED AREA = 380 SQ FT
IBC USE GROUP = A-2 BAR / RESTURANT
TYPE OF CONSTRUCTION = 111B
SINGLE STORY
NON SPRINKLED
MAXIMUM OCCUPANT LOAD 99

Baba Louies
DePere Wisconsin

Design Associates
of Green Bay
Architectural and Construction Services
2593 SUMAC PLACE Green Bay, WI 54313
920-435-7070

DATE: 7-15-19
REV:

Job No:
1811

1

September 10, 2019