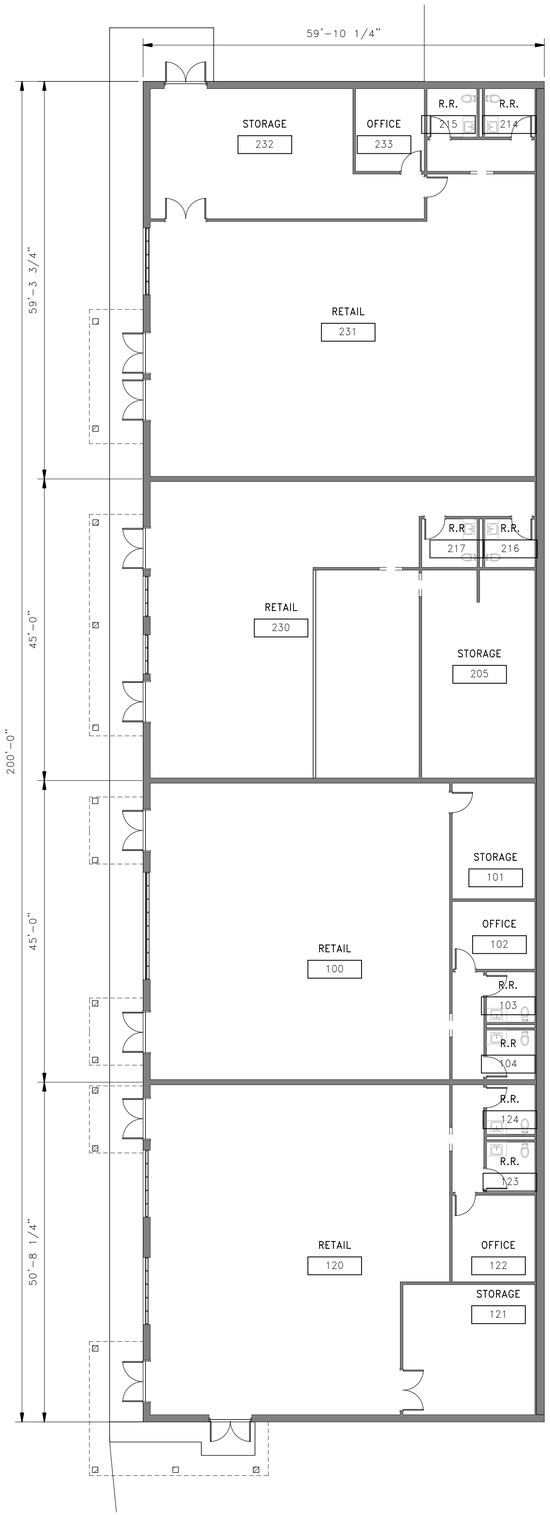

FIRST FLOOR – CONCEPT

SCALE: 3/32" = 1'-0"

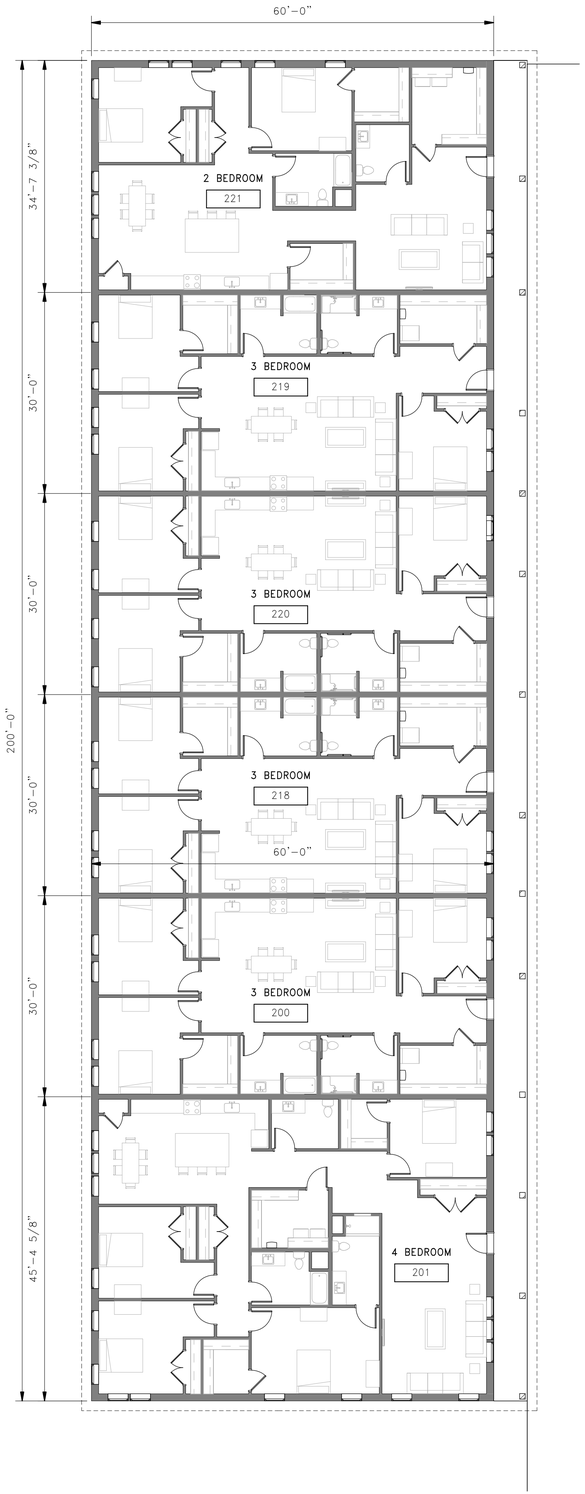

SECOND FLOOR – CONCEPT

SCALE: 3/32" = 1'-0"

PICKERING ASSOCIATES
Architects • Engineers • Surveyors
11283 Emerson Avenue
Parkersburg, West Virginia 26104
Phone: (304) 464-5305
Fax: (304) 464-4428

Rev.	Description	By	Date

Drawing Description

CKW WITHOLDINGS LLC
357 WEST WILDWOOD DRIVE PARKERSBURG, WV 26101
CONCEPTUAL SITE DEVELOPMENT
CONCEPT FLOOR PLANS

Project:	222041
Designed By:	CPM
Drawn By:	CPM
Checked By:	CPM
Scale:	3/32" = 1'-0"
Plot Date:	
Revision:	

Drawing Number:
A111