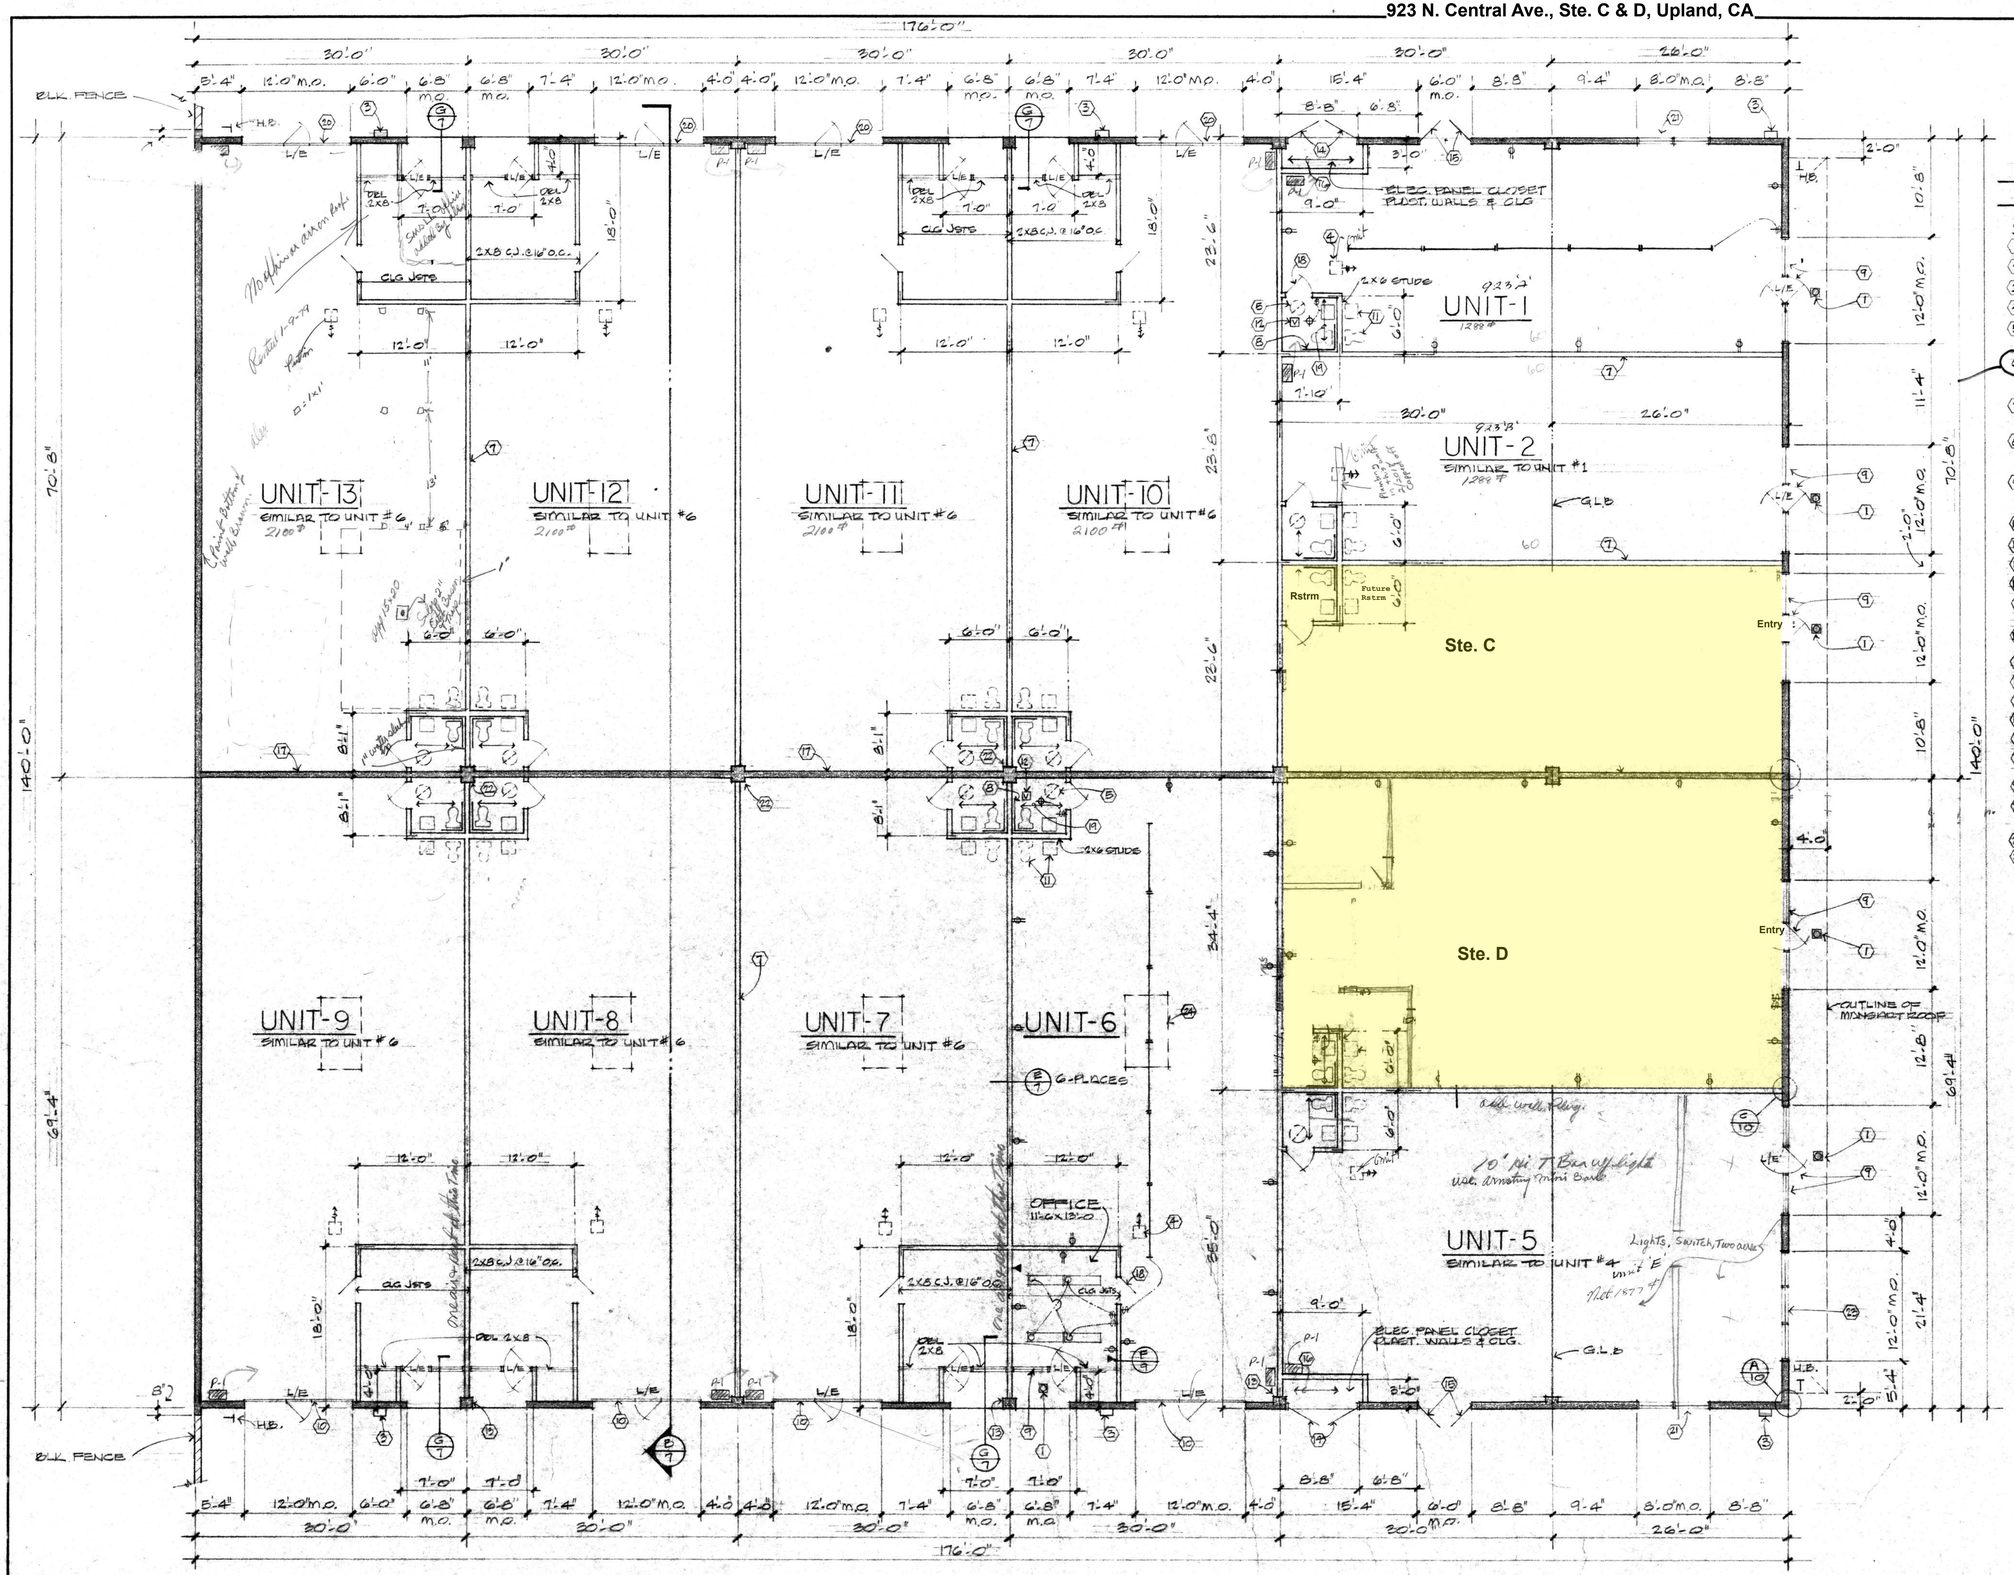

FLOOR PLAN BUILDING "B"

1/8"=1'-0"

SPECIAL NOTES

1. FLUSH LIGHTS ON FIRE CLOCK — Bldg 1-5, 14 & 15: Mercury Vapor Mounted JVM 32 100 watt
2. Bldg 6-9, 10-13: Mercury Vapor Mounted JVM 32 100 watt
3. 175 W. MERCURY VAPOR FLOOD LIGHT + 14'-0" (PHOTO CELL CONTROLLED) Night Dusk until Dawn
4. SPACE HTRS. (R/UGH IN ONLY)
5. 7½ GAL ELEC WATER HTR. 220 V. USE RIGID PIPING (MOUNTED ON DECK)
6. STUB UP TO ROOF W/ GAS & ELEC. FOR ROOF MOUNTED DUAL PACK'S. SEE ROOF FRAMING FOR LOCATION.
7. 2X4 STUDS @ 16" O.C. (PARTY WALLS) USE 5/8" DRYWALL ON EACH SIDE. INSULATE W/ 3½" BATT INSULATION
8. GRAB BARS BY BRADLEY #832 8 OR EQ. MOUNT BARS 33" ABOVE FLOOR. PROVIDE WALL BACKING AS NECESSARY
9. ALUM. STOREFRONT PER SPEC SHEET #10 USE 3/16 TEMPERED GLASS, TINTED LIGHT BRONZE GLASS & DARK BRONZE ANODIZED ALUM.
10. 12'-0" X 12'-0" OVERHEAD DOORS W/ 3'-0" X 6'-8" PILOT DR.
11. PLUMB FOR FUTURE BATH RM.
12. 12"X12" CLG VENT TO O.S.A. W/ STAMPED CLG GRILLE. Built-in ceiling grille with damper assembly by Airtherm or equal by Steel-Mor
13. 12"X16" CONC. BLK. PILASTERS, (10-PLACES)
14. PAIR 3'-0" X 7'-0" X 1¾" HOLLOW MTL DRS W/ MTL FRAME & DR LOCKS 1'-8" X 7'-0" X 1¾"
15. PAIR 2'-10" X 7'-0" X 1¾" HOLLOW MTL DRS W/ MTL FRAME & DR LOCK 2'-8" X 7'-0" X 1¾"
16. 2X4 CLG JOTS @ 16" O.C. - 8'-0" CLG HEIGHT
17. 8"X8"X16" CONC BLK WALL
18. 3'-0" X 6'-8" X 1¾" SC. PAINT GR. DR. W/ WOOD JAMBS
19. 2X6 CLG JOTS @ 16" O.C.
20. 12'-0" X 11'-0" OVERHEAD DOORS W/ 3'-0" X 6'-8" PILOT DR.
21. 3'-0" X 8'-0" ALUM. STOREFRONT WINDOW. GLASS & FRAME PER ITEM #9
22. 24"X16" CONC. BLK. PILASTERS (5-PLACES)
23. 12'-0" X 8'-0" ALUM. STOREFRONT WINDOW. GLASS & FRAME PER ITEM #9
24. 4'-0" X 8'-0" SKYLITES, 8-PLACES SEE ROOF FRAMING PLAN
25. ELECT PANELS SHOWN P-1 100 Amp 3Ø 4W/220 P-2 = 200A 3Ø 4W FEED UNDERGROUND WITH 3" CONDUIT FROM ELECT ROOM ALSO RUN TELEPHONE CONDUIT SAME LOCATIONS 2" PVC

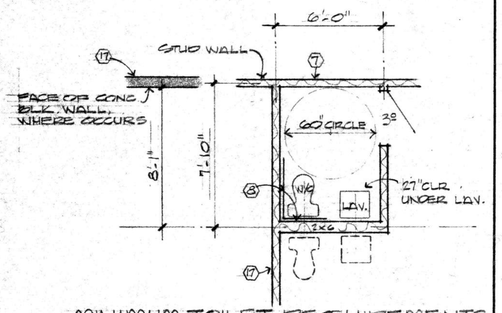

MINIMUM TOILET REQUIREMENTS FOR THE HANDICAPPED
1/4"=1'-0"

RECEIVED
DEC 11 1978

LAIRD CONST. CO. INC. BUILDING "B"
CLAREMONT, CALIF.

DATE	REVISIONS
10/12	ADDED PILASTERS

FLOOR PLAN
INDUSTRIAL BLDG.
FOR
LAIRD-SLAGLE
CENTRAL AVE. UPLAND, CA.

DRAWN EG.
DATE 9/78
CHECKED
APPROVED

F. E. MacDONALD, JR.
CONSULTING ENGINEER
CIVIL ENGINEER 7776
199 WEST LAS TUNAS DRIVE
SAN GABRIEL, CALIF. 91776 ATlantic 2-7603 — 2-0010

JOB NO. 78-73
SHEET NO. 4 OF