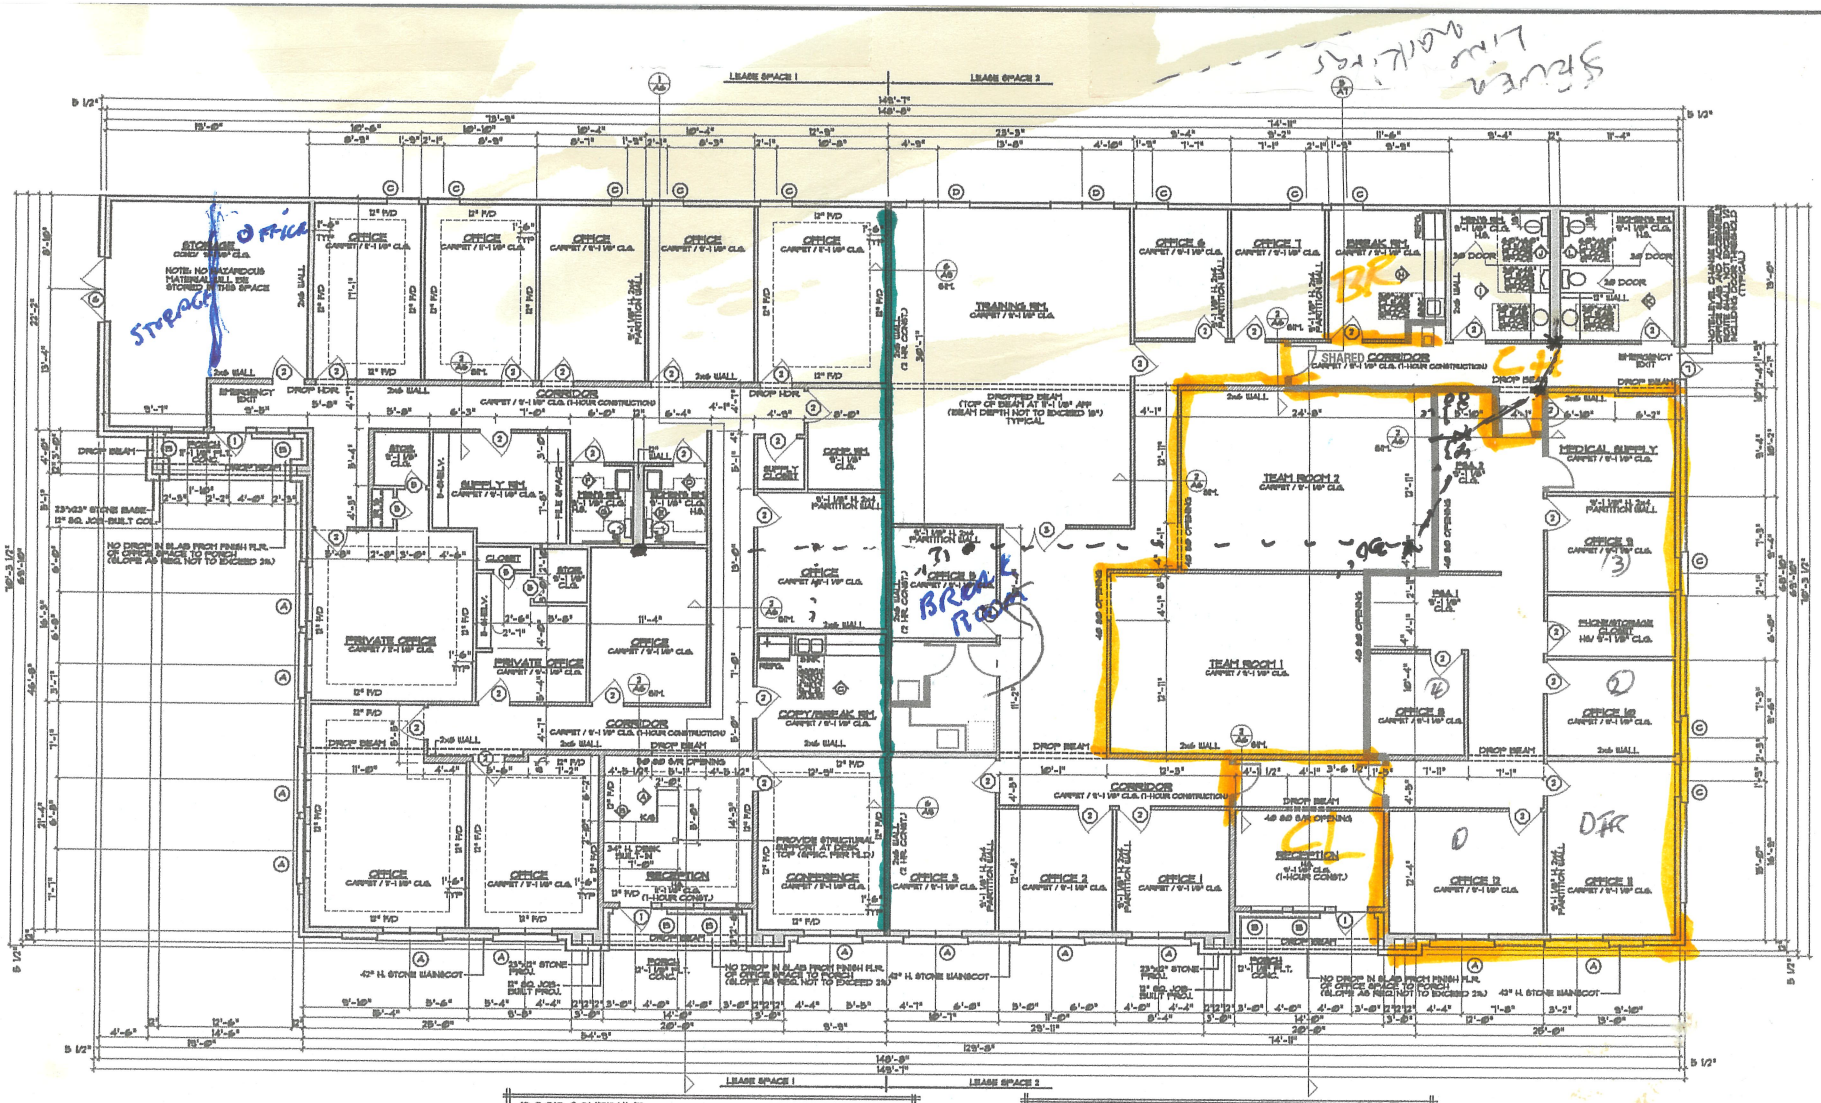

DOOR SCHEDULE

KEY	TYPE	SIZE	DESCRIPTION	COMMENTS
1	ENTRANCE	3'0 6'0	METAL FRAME, FIXED GLASS	THRESHOLD NOT TO EXCEED 1/2" IN HT.
2	FLUSH	3'0 6'0	1 3/4" 20 MIN. RATED FIREDOOR	
3	FLUSH	2-3'0 6'0	1 3/4" 20 MIN. RATED FIREDOOR	
4	FLUSH	2'6 6'0	1 3/4" 20 MIN. RATED FIREDOOR	
5	FLUSH	3'0 6'0	1 3/8" MASONITE INTERIOR	
6	FLUSH	2-3'0 6'0	1 3/4" METAL INSUL. INTERIOR	THRESHOLD NOT TO EXCEED 1/2" IN HT.
7	FLUSH	3'0 6'0	1 3/4" METAL INSUL. INTERIOR	THRESHOLD NOT TO EXCEED 1/2" IN HT.

WINDOW SCHEDULE

KEY	TYPE	SIZE	DESCRIPTION	COMMENTS
A	SH.DL.	7'-3'0 6'0 7'-3'0 6'0	DOUBLE PANE, ALUM. FRAME, WHITE FINISH	
B	SH.DL.	3'0 6'0	DOUBLE PANE, ALUM. FRAME, WHITE FINISH	
C	SH	3'0 6'0	DOUBLE PANE, ALUM. FRAME, WHITE FINISH	
D	SH	2-3'0 6'0 7'-3'0	DOUBLE PANE, ALUM. FRAME, WHITE FINISH	
E	FIXED.	2'6 2'6	DOUBLE PANE, ALUM. FRAME, WHITE FINISH	23'-0" HEADER TRIM

FLOOR PLAN

NOTES:
PLATE HEIGHTS TO BE 11'-1 1/8" U/ 8'-0" WINDOW HEADER HGTS. UN.SS NOTED.

PROVIDE FL-TYPE, PAD IN ATTIC FOR HVAC UNIT(S) IF REQIRED. ELECTR PRICH. 4 FLUTES.

ALL ANGLED WALLS TO BE 45° UNLESS NOTED OTHERWISE.

PROVIDE TEMPERED GLASS WHERE REQIRED.
ALL EXTERIOR FRAME WALLS TO BE 2x6 UNO.

LOCATIONS OF 1-HOUR RATED CONSTRUCTION
LOCATION OF 2-HOUR RATED CONSTRUCTION

CODE: IBC 2006
GROUP B/ TYPE V-B CONSTRUCTION

NOTE: ALL BUILDING SIGNAGE TO COMPLY WITH TEXAS ACCESSIBILITY STANDARDS SECTION 4.30

SCALE 3/16"=1'-0"

1911 CORPORATE DRIVE
OFFICE BUILDING
PLAN 9578

SABAS FLORES
NOT FOR REGULATORY APPROVAL, PERMITTING OR CONSTRUCTION

1911 CORPORATE DRIVE OFFICE BUILDING
SAN MARCOS, TEXAS

KIPP★FLORES ARCHITECTS
(512) 335-5477 fax (512) 335-5662
WWW.KIPPFLORES.COM
11778 Jollyville Rd., Suite 100 Austin, Texas 78759

All rights reserved
Kipp Flores Architects LLC
The components displayed herein are the sole property of Kipp Flores Architects, and may not be reproduced in any form without the written permission. This copyright notice and any restrictions are "Copyright Management Information" under the Digital Millenium Copyright Act. It is forbidden to remove and omit copyright infringement, and no work must not be modified or omitted.

Date
5-17-04

Sheet
A2 of 9