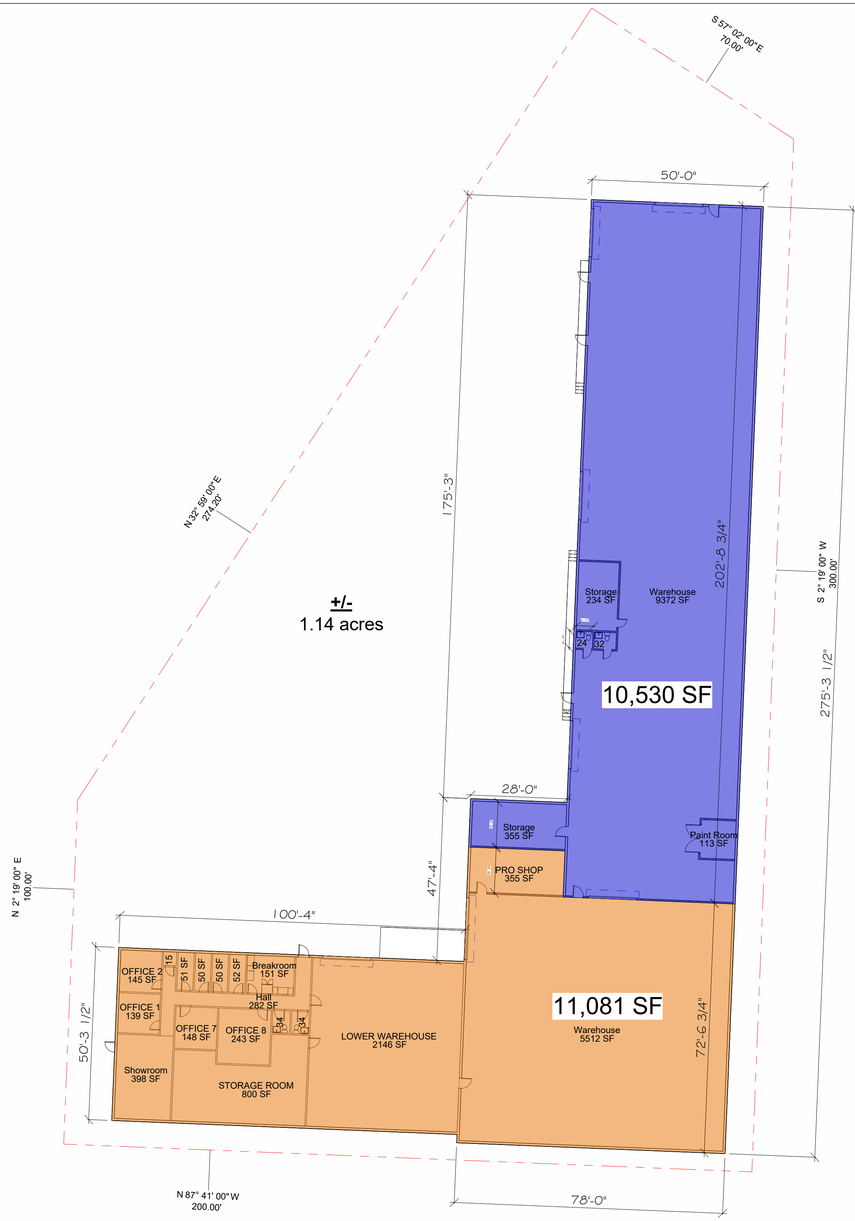

BUILDING SqFt: 21,611

TOTAL FINISHED SqFt: 2,684

SIDEWALLS: 14'

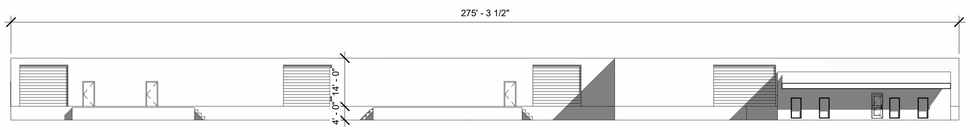

② Elevation 5 - a
1" = 20'-0"

NOTES:
1. ROOM SQFT IS FROM INSIDE OF WALLS

INVISION CONSTRUCTION

Consultant
Address
Address
Phone
Fax
e-mail

Consultant
Address
Address
Phone
Fax
e-mail

Consultant
Address
Address
Phone
Fax
e-mail

Consultant
Address
Address
Phone
Fax
e-mail

Consultant
Address
Address
Phone
Fax
e-mail

No.	Description	Date

InVision Warehouse
Warehouse
Superstructure

Project number	001
Date	Issue Date
Drawn by	Author
Checked by	Checker

102

Scale 1" = 20'-0"

11/12/2024 8:56:58 AM