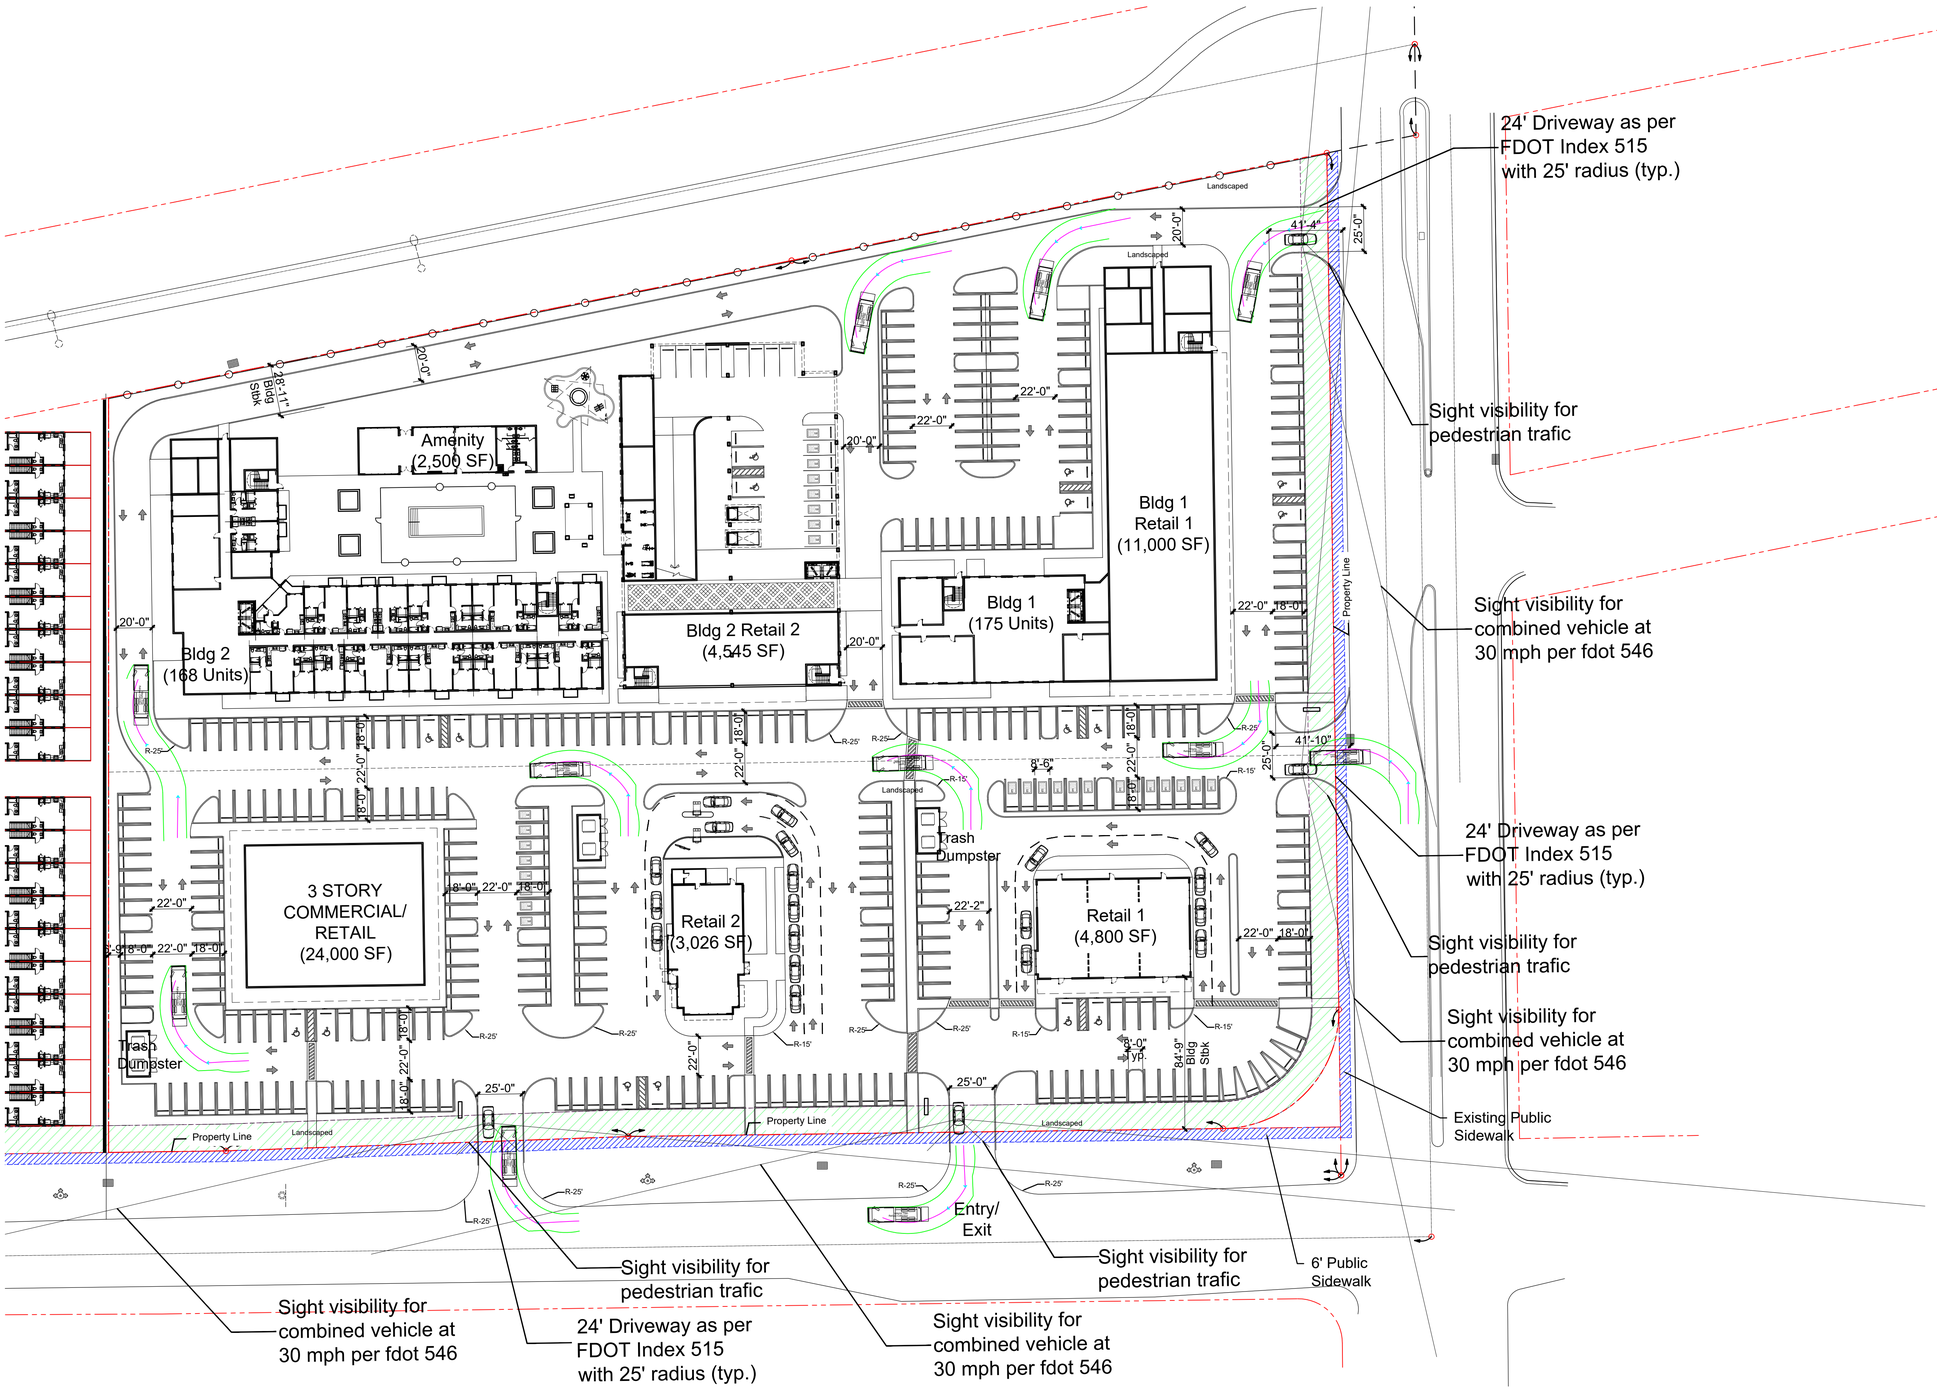

Sight Visibilty Site Plan & Truck Access

SCALE: 1"=40'-0"

Copyright © 2018 | MODIS ARCHITECTS, LLC | All Rights Reserved | M:\MODIS - Drawings\2083 - Drawings\2083 - Ocean Gate Village - Coastal Holdings, LLC\Designs\3-Schematic Design Commercial Final ReSubmittal\03-MODIS\Drawings\22083-A007-Sight Visibility.dwg

THIS DRAWING IS THE PROPERTY OF MODIS ARCHITECTS, LLC AND IS NOT TO BE REPRODUCED OR COPIED IN WHOLE OR IN PART WITHOUT THE PRIOR WRITTEN CONSENT OF MODIS ARCHITECTS, LLC. THIS DRAWING IS NOT TO BE USED FOR ANY OTHER PROJECT. SCALES ARE AS STATED. THE CONTRACTOR SHALL CAREFULLY REVIEW ALL DIMENSIONS AND CONDITIONS SHOWN HEREON AND SHALL IMMEDIATELY NOTIFY THE ARCHITECT AS TO ANY ERRORS, OMISSIONS, AND/OR INCONSISTENCIES HE MAY DISCOVER. COPYRIGHT © 2022 MODIS ARCHITECTS, LLC

modis architects
4955 SW 75th Avenue
Miami, Florida 33155
Florida Corp.
t. 786.879.8882
f. 786.350.1515
AA#26001777
e. MODIS@MODISarchitects.com

project info :

Ocean Gate Village
75 West Palm Drive
Florida City, Florida

seal :

Robert K Morisette
Digitally signed by Robert K Morisette
Date: 2024.06.14 10:49:33-04'00'

ROBERT K. MORISETTE, AIA, NCARB, LEED AP BD+C, CDP
FLORIDA REGISTERED ARCHITECT # AR 93259

revisions :

05-14-2024	Site Plan ReSubmittal addressing City Comments
05-30-2024	Site Plan ReSubmittal addressing City Comments
06-16-2024	Final Site Plan Resubmittal

drawing data :

SIGHT VISIBILTY & TRUCK ACCESS SITE PLAN

project number : 22083

drawn by :	proj. manager :
SLS	SLS
drawing scale :	**drawing date :**
As Shown	06/16/2024

phase : SITE PLAN SUBMITTAL

sheet number :

A0.07