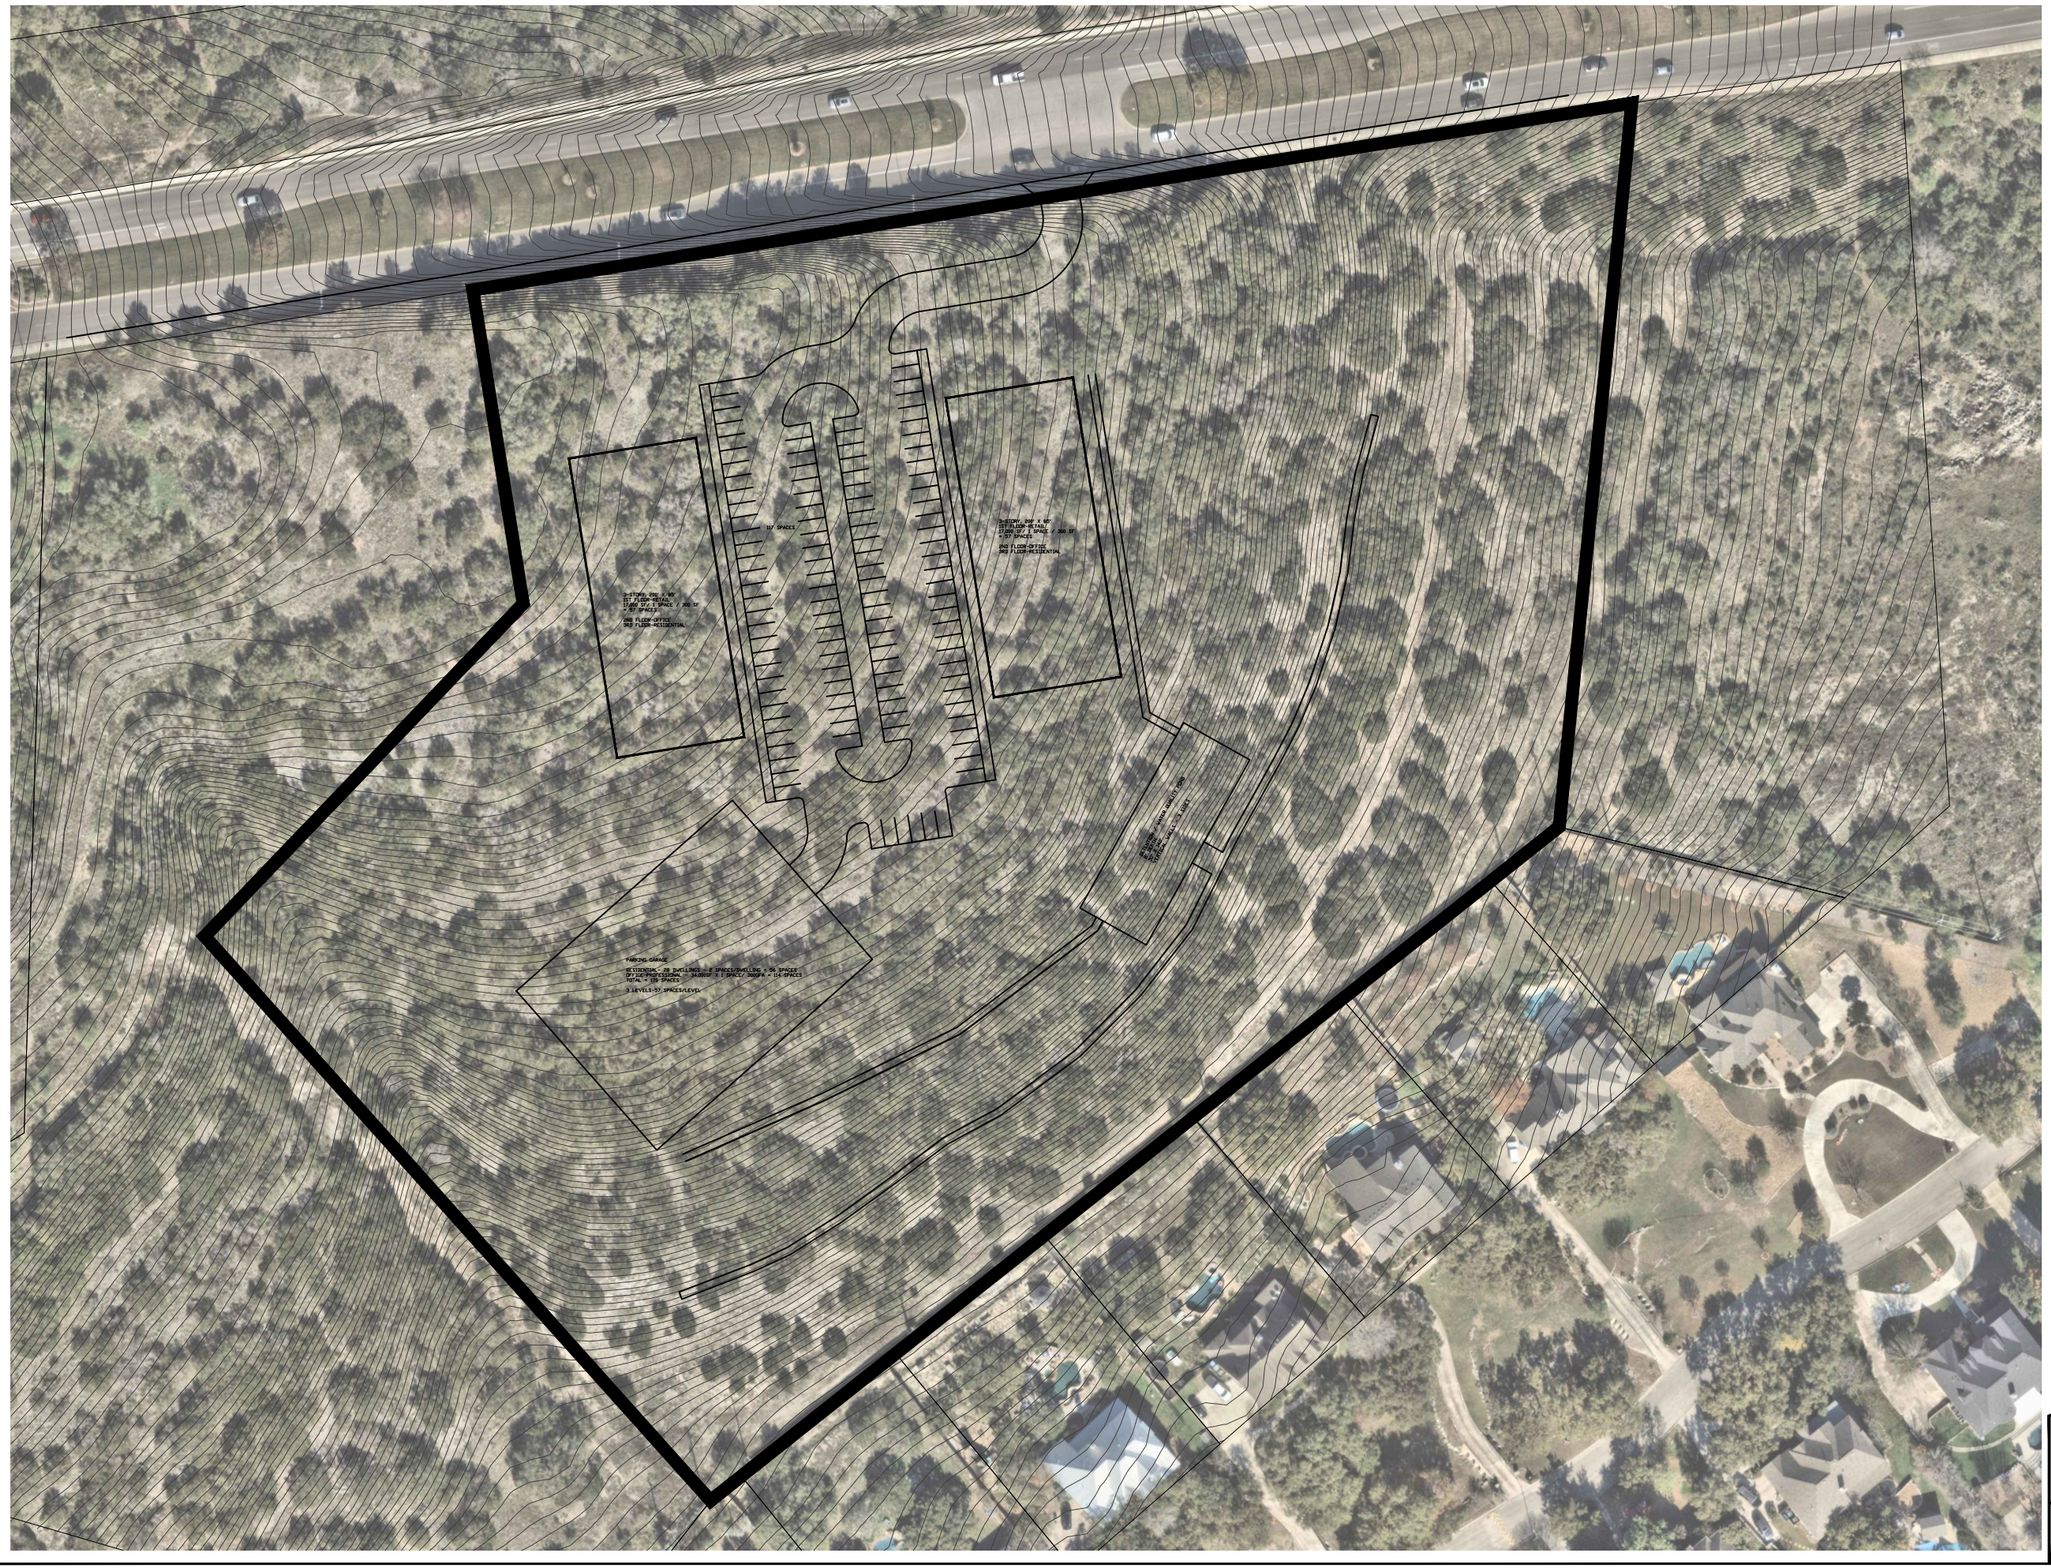

STONE OAK COMPLEX
SITE PLAN

CDS muery ENGINEERS | SURVEYORS
4200 NW LOOP 410, STE. 200 | SAN ANTONIO, TX 78229 | (210) 585-1111

DRAWN BY:	DATE: APRIL 23, 2025
SCALE: 1"=100′	REV. 1
STONE OAK COMPLEX_SITE PLAN_REV1.DWG	