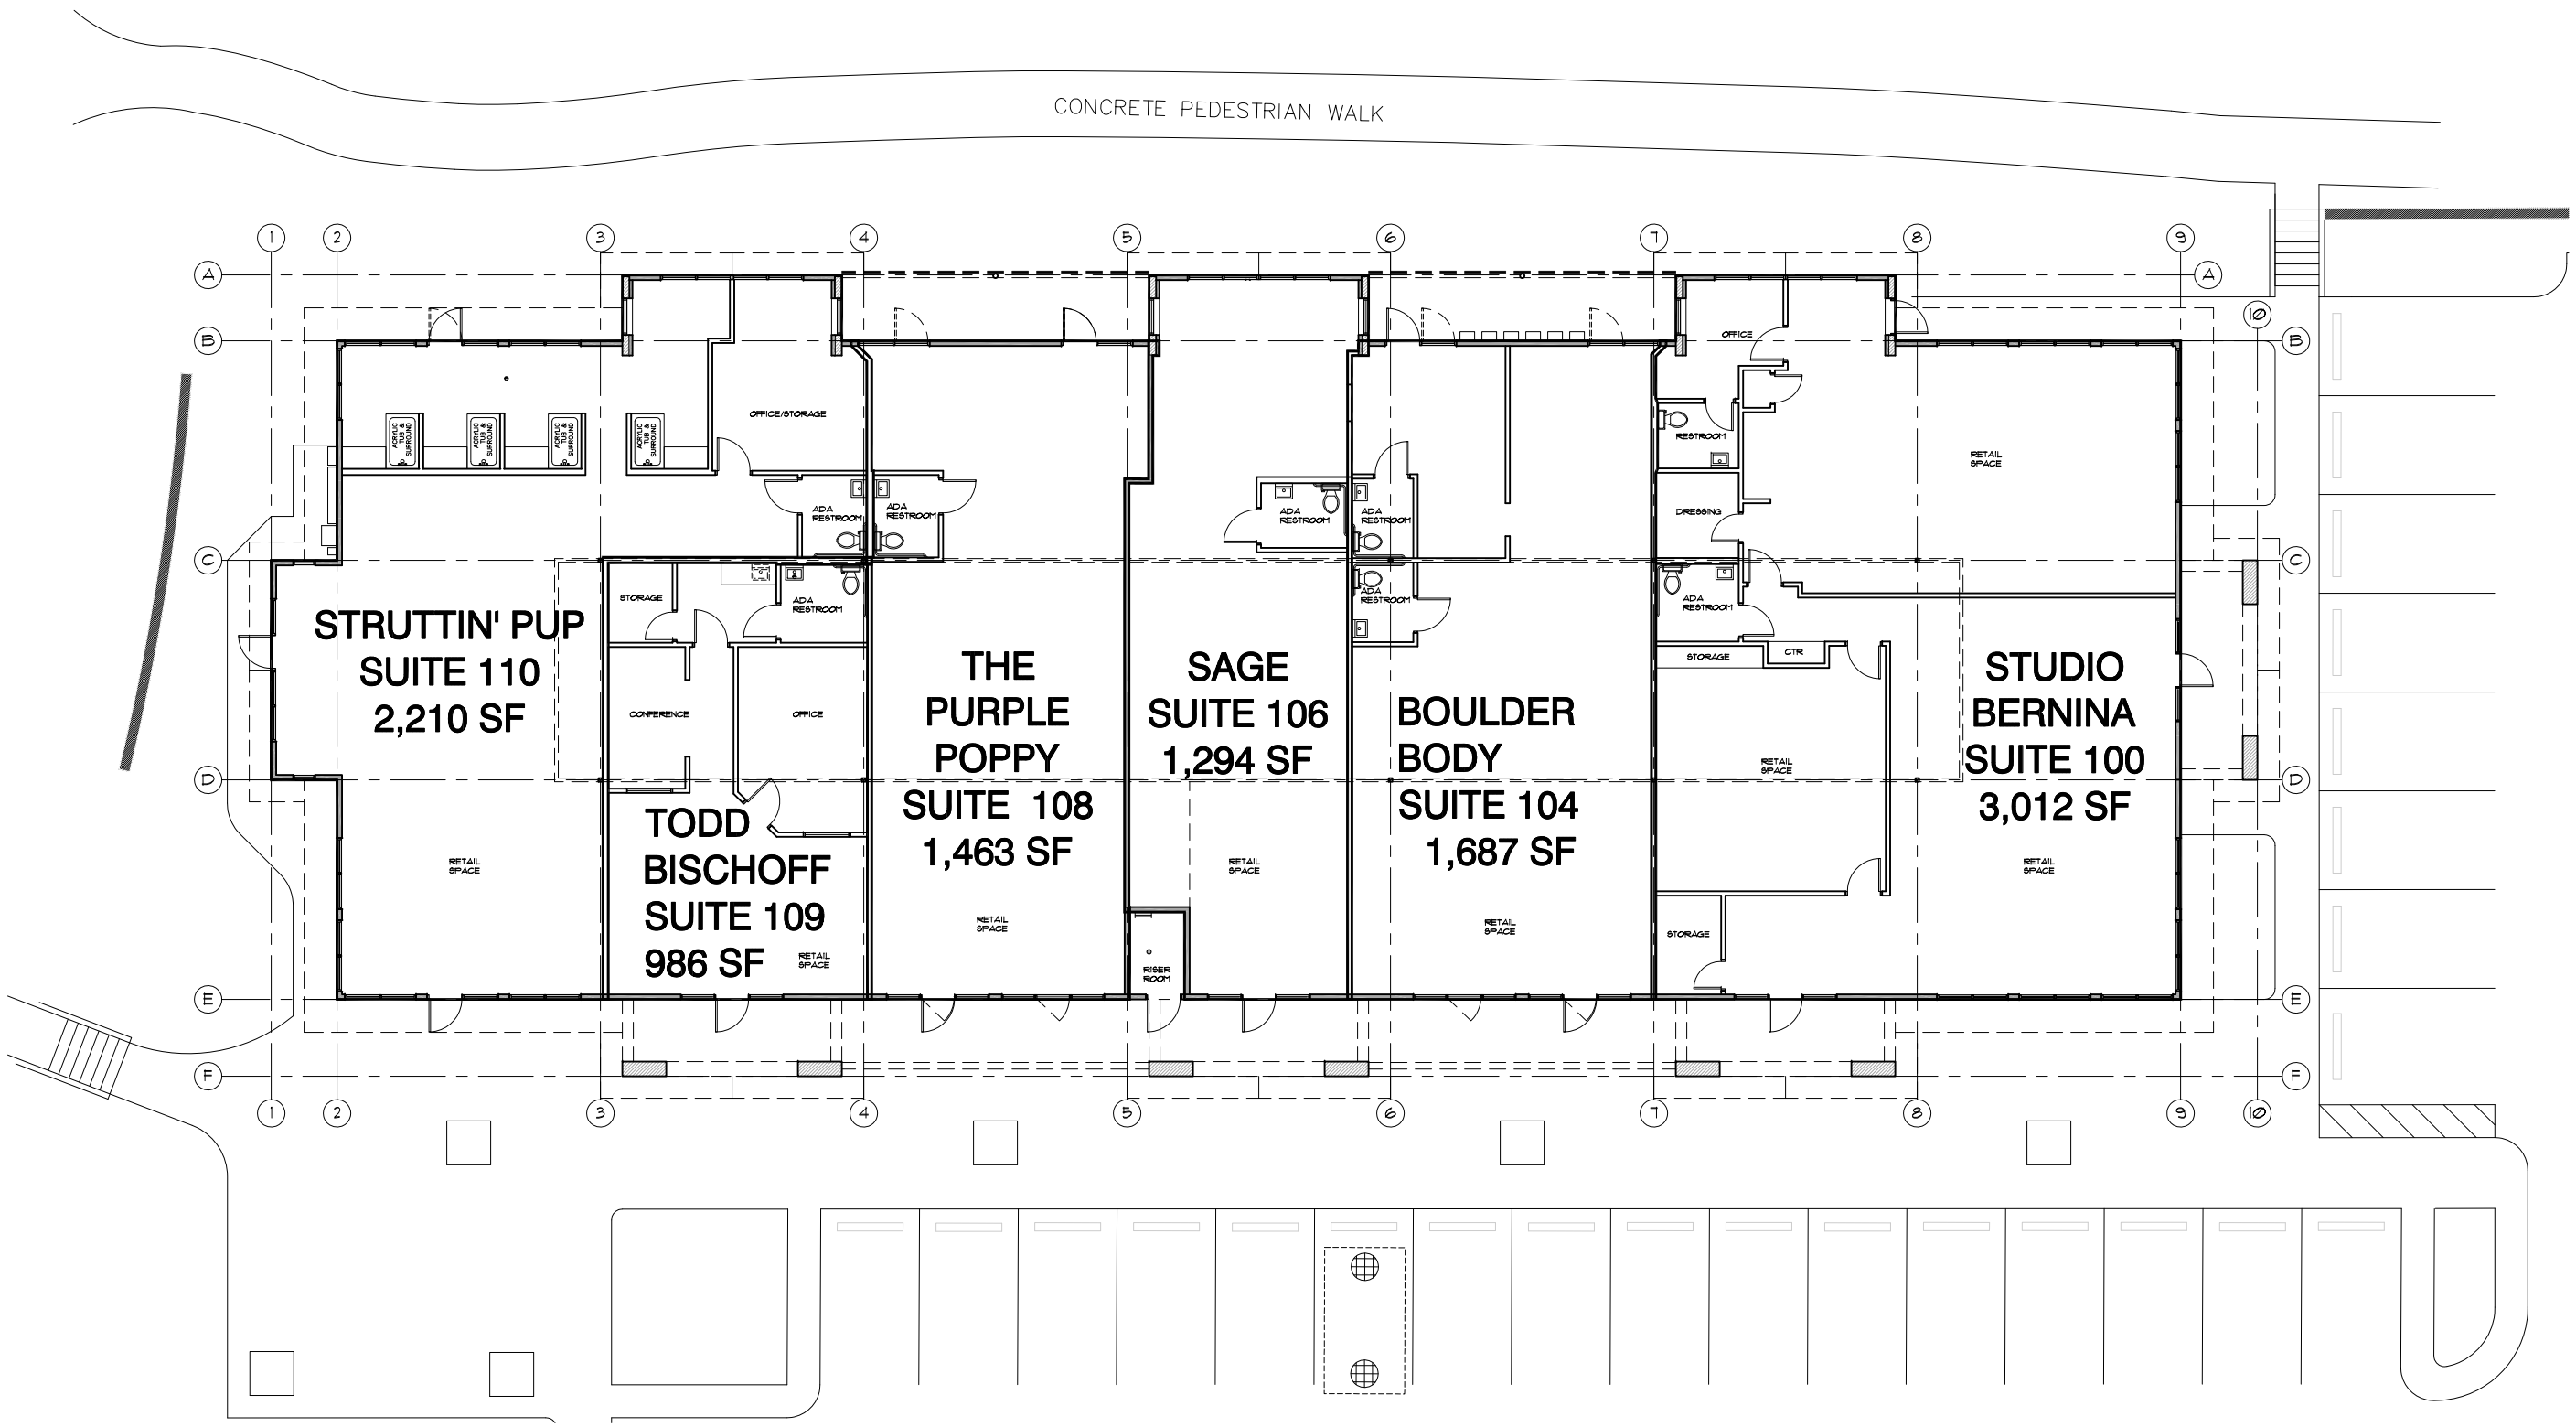

TENANT MASTER PLAN

1/16" = 1'-0"

NORTH

RAILTON·McEVOY
ARCHITECTS
BOULDER

PROJECT CONCEPTS · RESIDENCES
RESTORATION · CORPORATE DESIGN

5377 Manhattan Circle, Suite 101
Boulder, Colorado 80303
(303) 443-4353 · FAX 443-5535

2850 ARAPAHOE ROAD

LAFAYETTE, COLORADO

JOB NUMBER

DATE
10/8/2016

DRAWING TITLE
TENANT EXHIBIT

DRAWN
RGH

CHECKED

SCALE
AS NOTED

REVISIONS	DATE	DRAWN

A1

Copyright © All rights reserved. These designs are not to be used or reproduced wholly or in part without written permission of RMA.

Do not scale the drawings. Verify all dimensions on site.

The drawings are not to be used for construction until they are initialed as checked by RMA.