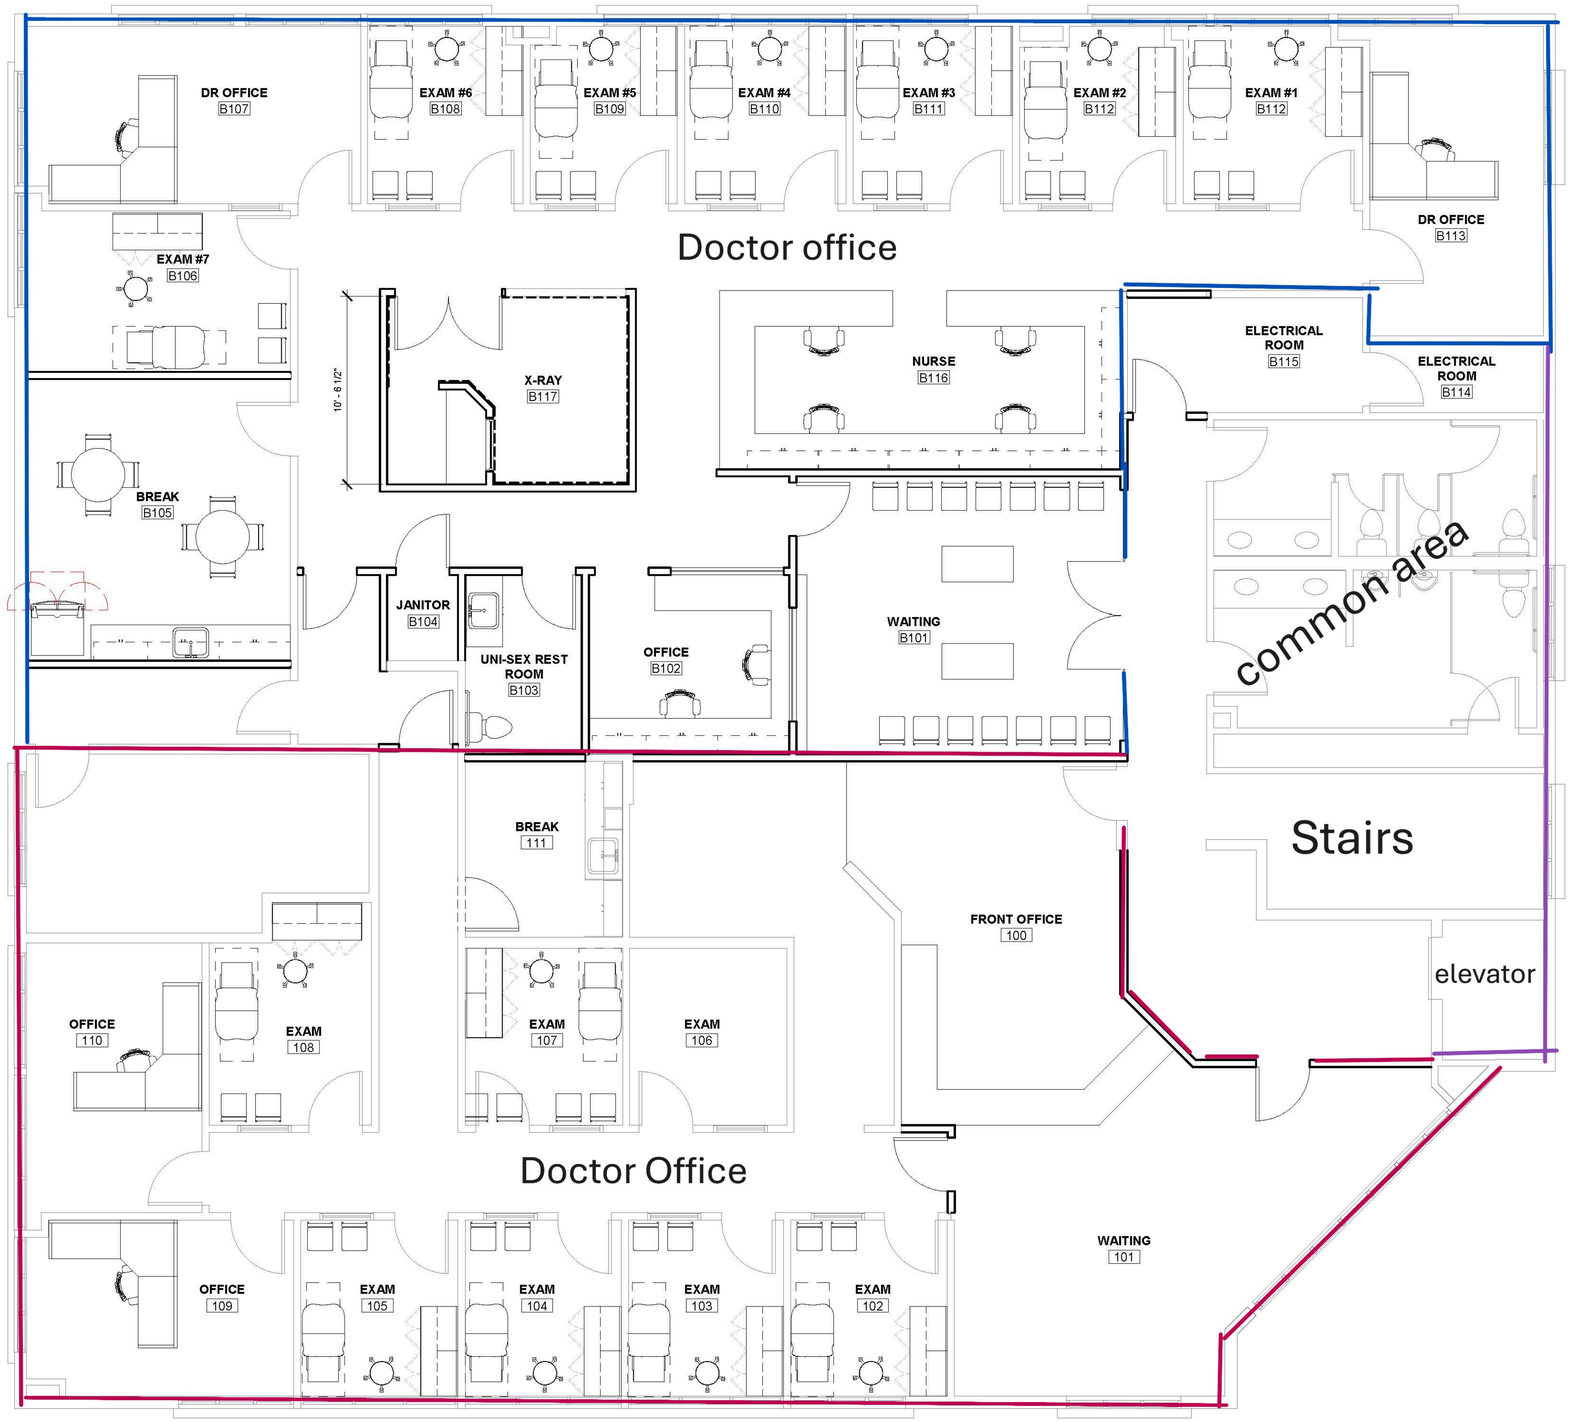

1 LEVEL 2 - Floor Plan
1/4" = 1'-0"

GENERAL NOTES

A TAPE AND SAND GYPSUM BOARD ON ALL WALLS UNLESS NOTED OTHERWISE.
B COORDINATE AND VERIFY LOCATIONS OF ALL ELECTRICAL CONDUITS AND CIRCUITS WITH ELECTRICAL DRAWINGS.
C COORDINATE AND VERIFY LOCATIONS OF ALL WATER AND SEWER LINES CONNECTIONS WITH PLUMBING DRAWINGS AND EXISTING CONDITIONS.
D ALL DOORS IN MEANS OF EGRESS SHALL BE OPERABLE FROM THE INSIDE WITHOUT USE OF A KEY OR ANY SPECIAL KNOWLEDGE OR EFFORT.
E ALL DIMENSIONS ARE TO FACE OF STUD UNLESS NOTED OTHERWISE.
F REFER TO ACCESSIBILITY DETAILS ON SHEET G100 FOR REQUIRED CLEARANCES
G REFER TO STRUCTURAL DRAWINGS FOR INFORMATION PERTAINING TO STRUCTURE
H NEW WALLS ARE SHOWN IN A HEAVY LINE WEIGHT

WALL TYPES

SIZE
REMARKS

1-HOUR RATED WALL

2-HOUR RATED WALL

* REFER TO WALL TYPES ON SHEET A150

KEYNOTES

1 --

NOT FOR CONSTRUCTION

IZ design studio
design...sustainability...architecture.
tel. 702.441.0026
fax. 702.475.4755
www.izdesignstudio.com
7229 W. Sahara Ave Suite 120
Las Vegas, NV 89117

LEVEL 2 - FLOOR PLAN
Owner
DR CARULLO - OFFICE TI
Enter address here

DELTA NO.	REVISION NO.	DESCRIPTION	DATE

Sheet Name
Project Name

Project Number	19383
Date	Issue Date
Drawn By	RRH
Checked By	Checker

A102