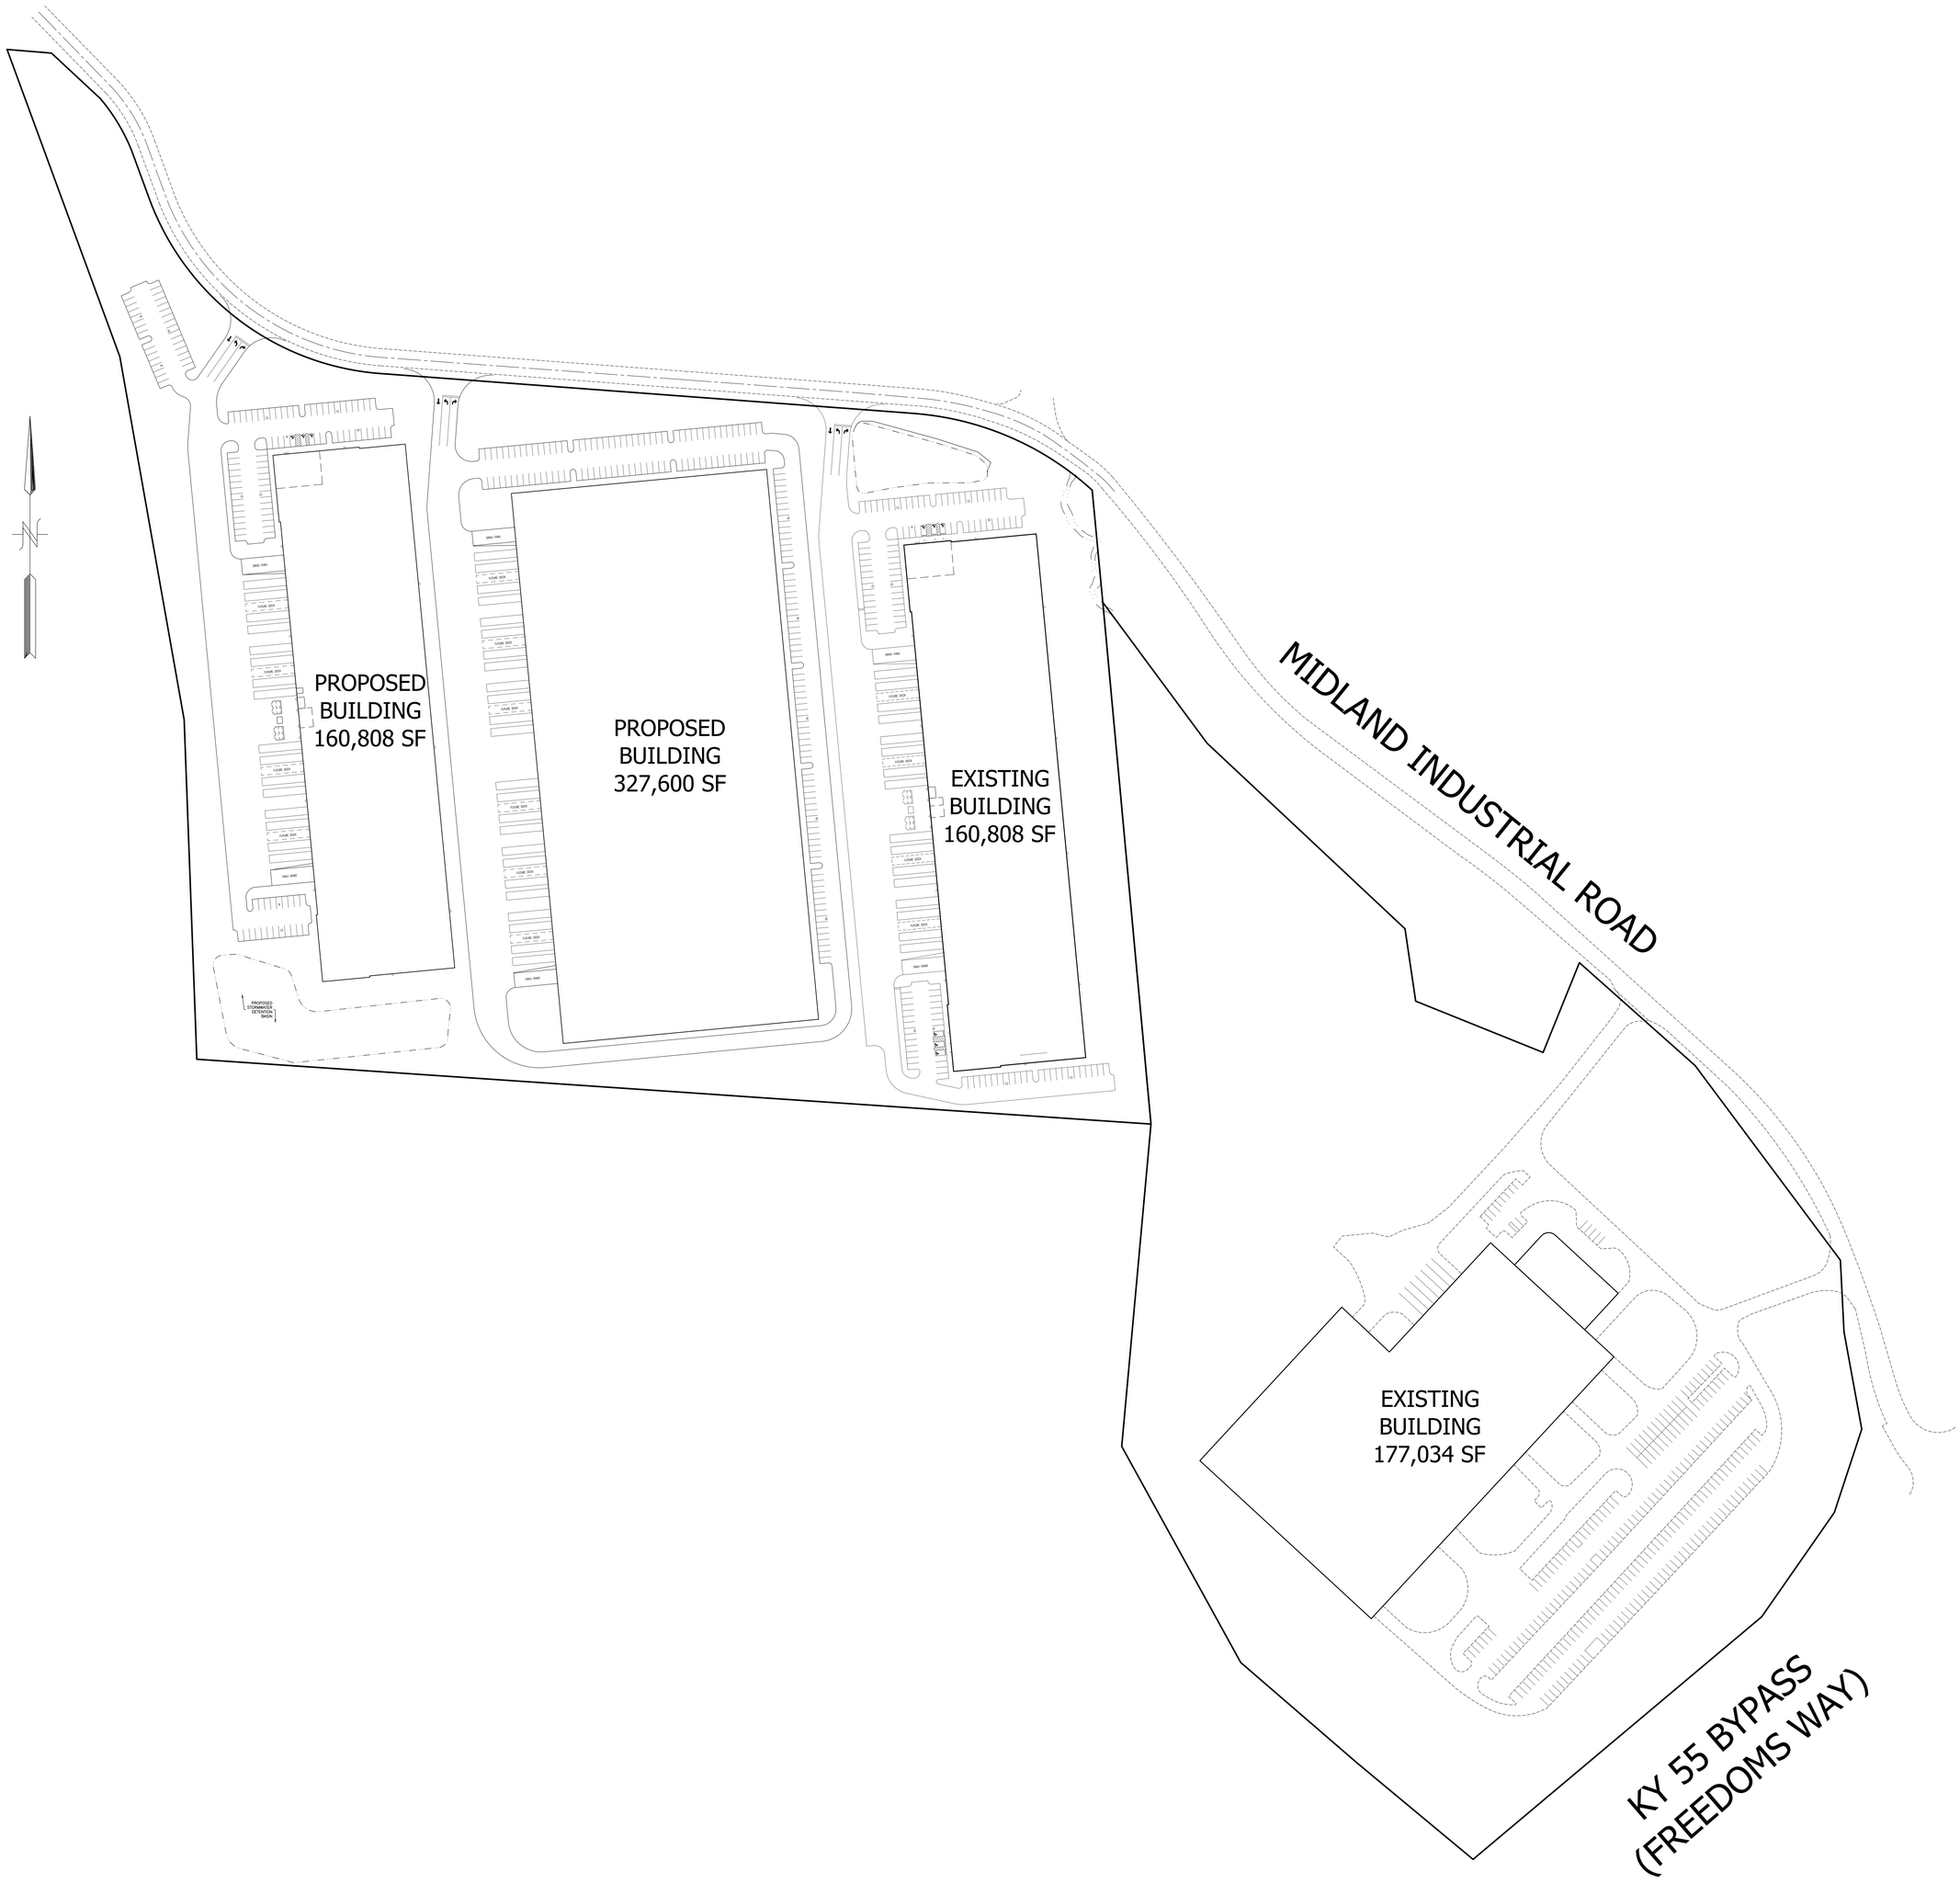
PROPOSED
BUILDING
160,808 SF
PROPOSED
BUILDING
327,600 SF
EXISTING
BUILDING
160,808 SF
MIDLAND INDUSTRIAL ROAD
EXISTING
BUILDING
177,034 SF
KY 55 BYPASS
(FREEDOMS WAY)