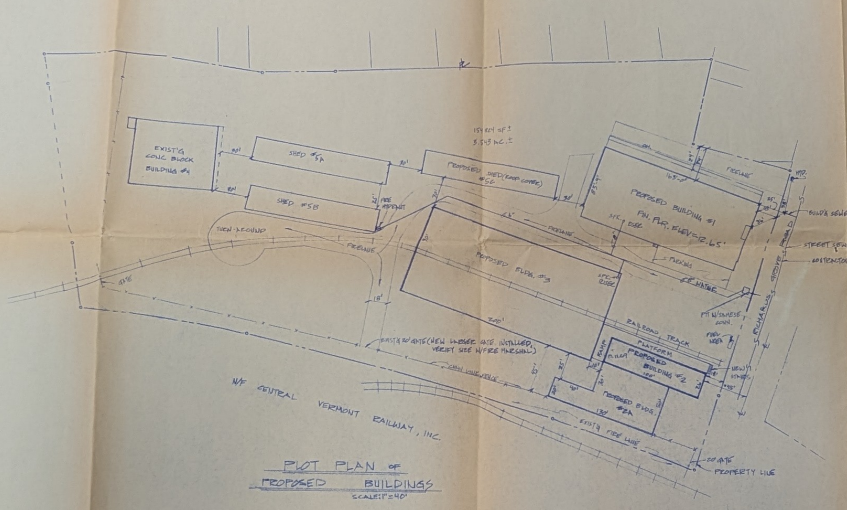

PLOT PLAN OF PROPOSED BUILDINGS
SCALE: 1"=40'

THIS MAP IS COMPILED FROM OTHER MAPS DEED DIMENSIONS AND OTHER SOURCES OF INFORMATION, NOT TO BE CONSTRUED AS AN ACCURATE SURVEY AND SUBJECT TO CHANGES AS A MORE ACCURATE SURVEY MAY DISCLOSE.

I HEREBY CERTIFY THAT THIS MAP AND SURVEY WERE PREPARED IN ACCORDANCE WITH THE STANDARDS OF A CLASS ___ SURVEY AS DEFINED IN THE CODE OF PRACTICE FOR STANDARDS OF ACCURACY OF SURVEYS AND MAPS, ADOPTED DECEMBER 10, 1975 AS AMENDED BY THE CONNECTICUT ASSOCIATION OF LAND SURVEYORS, INC. AND IS TRUE AND CORRECT TO THE BEST OF MY KNOWLEDGE AND BELIEF

TITLE

DATE: DECEMBER 11, 1985

NOTE:
INFORMATION HEREON PROVIDED FROM MAP BY IGOR VISHNEVSKY, P.E./L.S. DRAWING NO. 1733, MILTON P. + ISABELLA'S PROPERTY PARCEL 1-26-79

NOTE:
FOR EACH SYSTEM FOR THE COMPLEX SHALL PROVIDE THE FOLLOWING FEATURES:
a. DETECTORS WITHIN 10 EACH SPRINKLER HEAD.
b. NOTIFIES THE OCCUPANTS
c. TRANSMITS AN ALARM TO THE APPROVED EMERGENCY COMMUNICATIONS CENTER.
d. A MANUAL PULL STATION SHOULD BE PROVIDED IN THE SHED OFFICE.

NOTE:
1. ALL PLUMBING AND SITE IMPROVEMENTS SHALL BE IN ACCORDANCE WITH STATE CODES AND OTHER APPLICABLE LAWS.
2. EXACT LOCATION OF FIRE HYDRANT W/ WATER BLDG AND SHALL BE INSPECTED IN THE FIELD BY THE TOWN OF WATERBURY, FIRE MARSHALS OFFICE.
3. THE FIRE FLOW AND PROTECTION UNIT SHALL BE BROUGHT INTO COMPLIANCE WITH ACCEPTABLE STANDARDS. (TOWN OF WATERBURY, FIRE MARSHALS SHALL BE CONSULTED FOR GUIDANCE)
4. FIRE LANES SHALL BE CERTIFIED WITH APPROPRIATE SIGNS.
5. BUILDING #1 SHALL HAVE FIRE ALTERNATING SPRINKLER SYSTEM SERVICE POINTS
6. DETAILS AND LOCATION OF SPRINKLER SYSTEM SHALL BE REVIEWED WITH WATERBURY, CT. FIRE MARSHAL.
7. STROBE LAMPS WHICH INDICATE WATER FLOW ARE ATTACHED BOTTOM SHALL BE INSTALLED TO WATERBURY, CT. FIRE MARSHALS DIRECTION.

REV.	
2-25-86	PROPOSED BUILDINGS

FREDERICK'S LUMBER COMPANY
RICHARDS GROVE ROAD
WATERBURY, CT.

SCALE AS NOTED DATED 12-11-85

McKAY ENGINEERING
NIANTIC CONNECTICUT