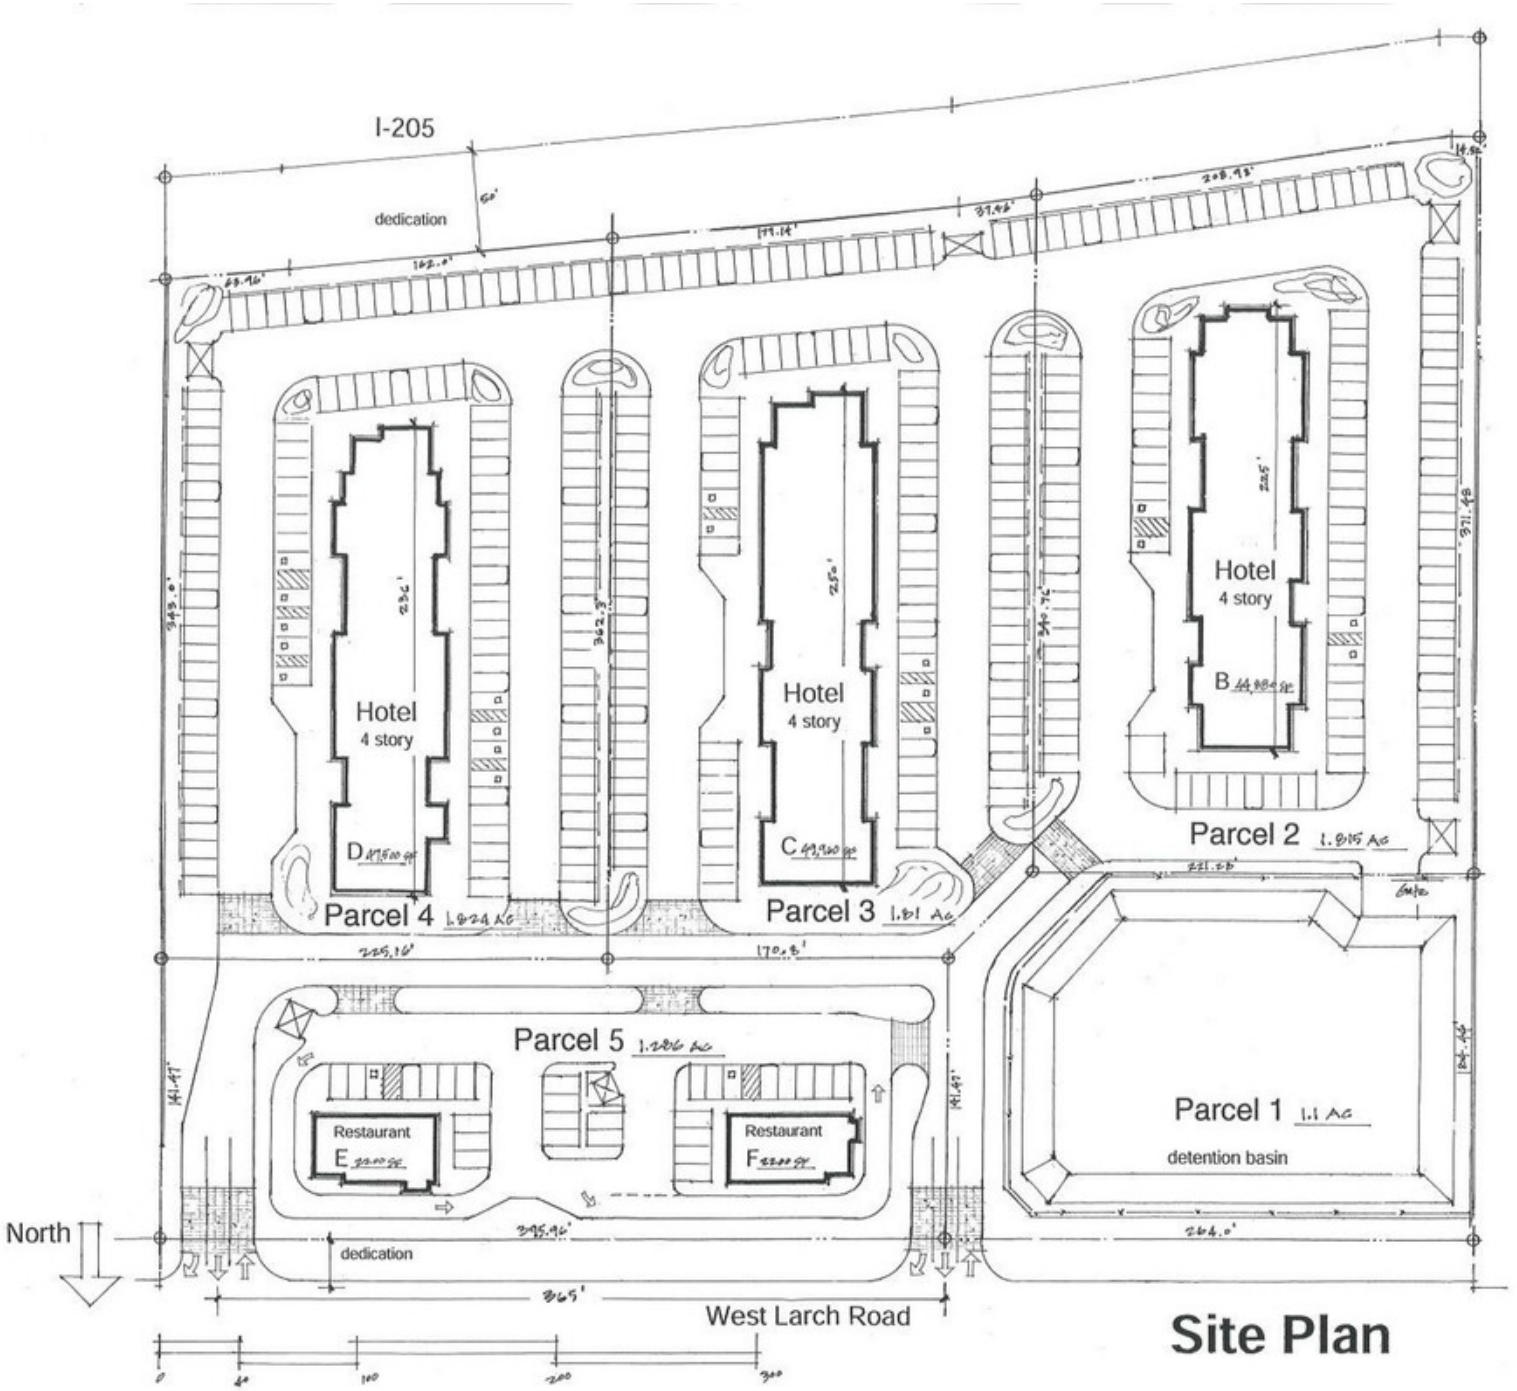
I-205
dedication
Hotel
4 story
D 47,500 SF
Parcel 4 1.824 AC
Hotel
4 story
C 49,900 SF
Parcel 3 1.81 AC
Hotel
4 story
B 44,884 SF
Parcel 2 1.815 AC
Parcel 5 1.286 AC
Restaurant
E 2200 SF
Restaurant
F 2200 SF
Parcel 1 1.1 AC
detention basin
North
dedication
West Larch Road
0
50
100
200
300

Site Plan