*Distances noted are approximate based on Jackson County GIS mapping tool

SCALE: 1"=200'
200' 0 200'

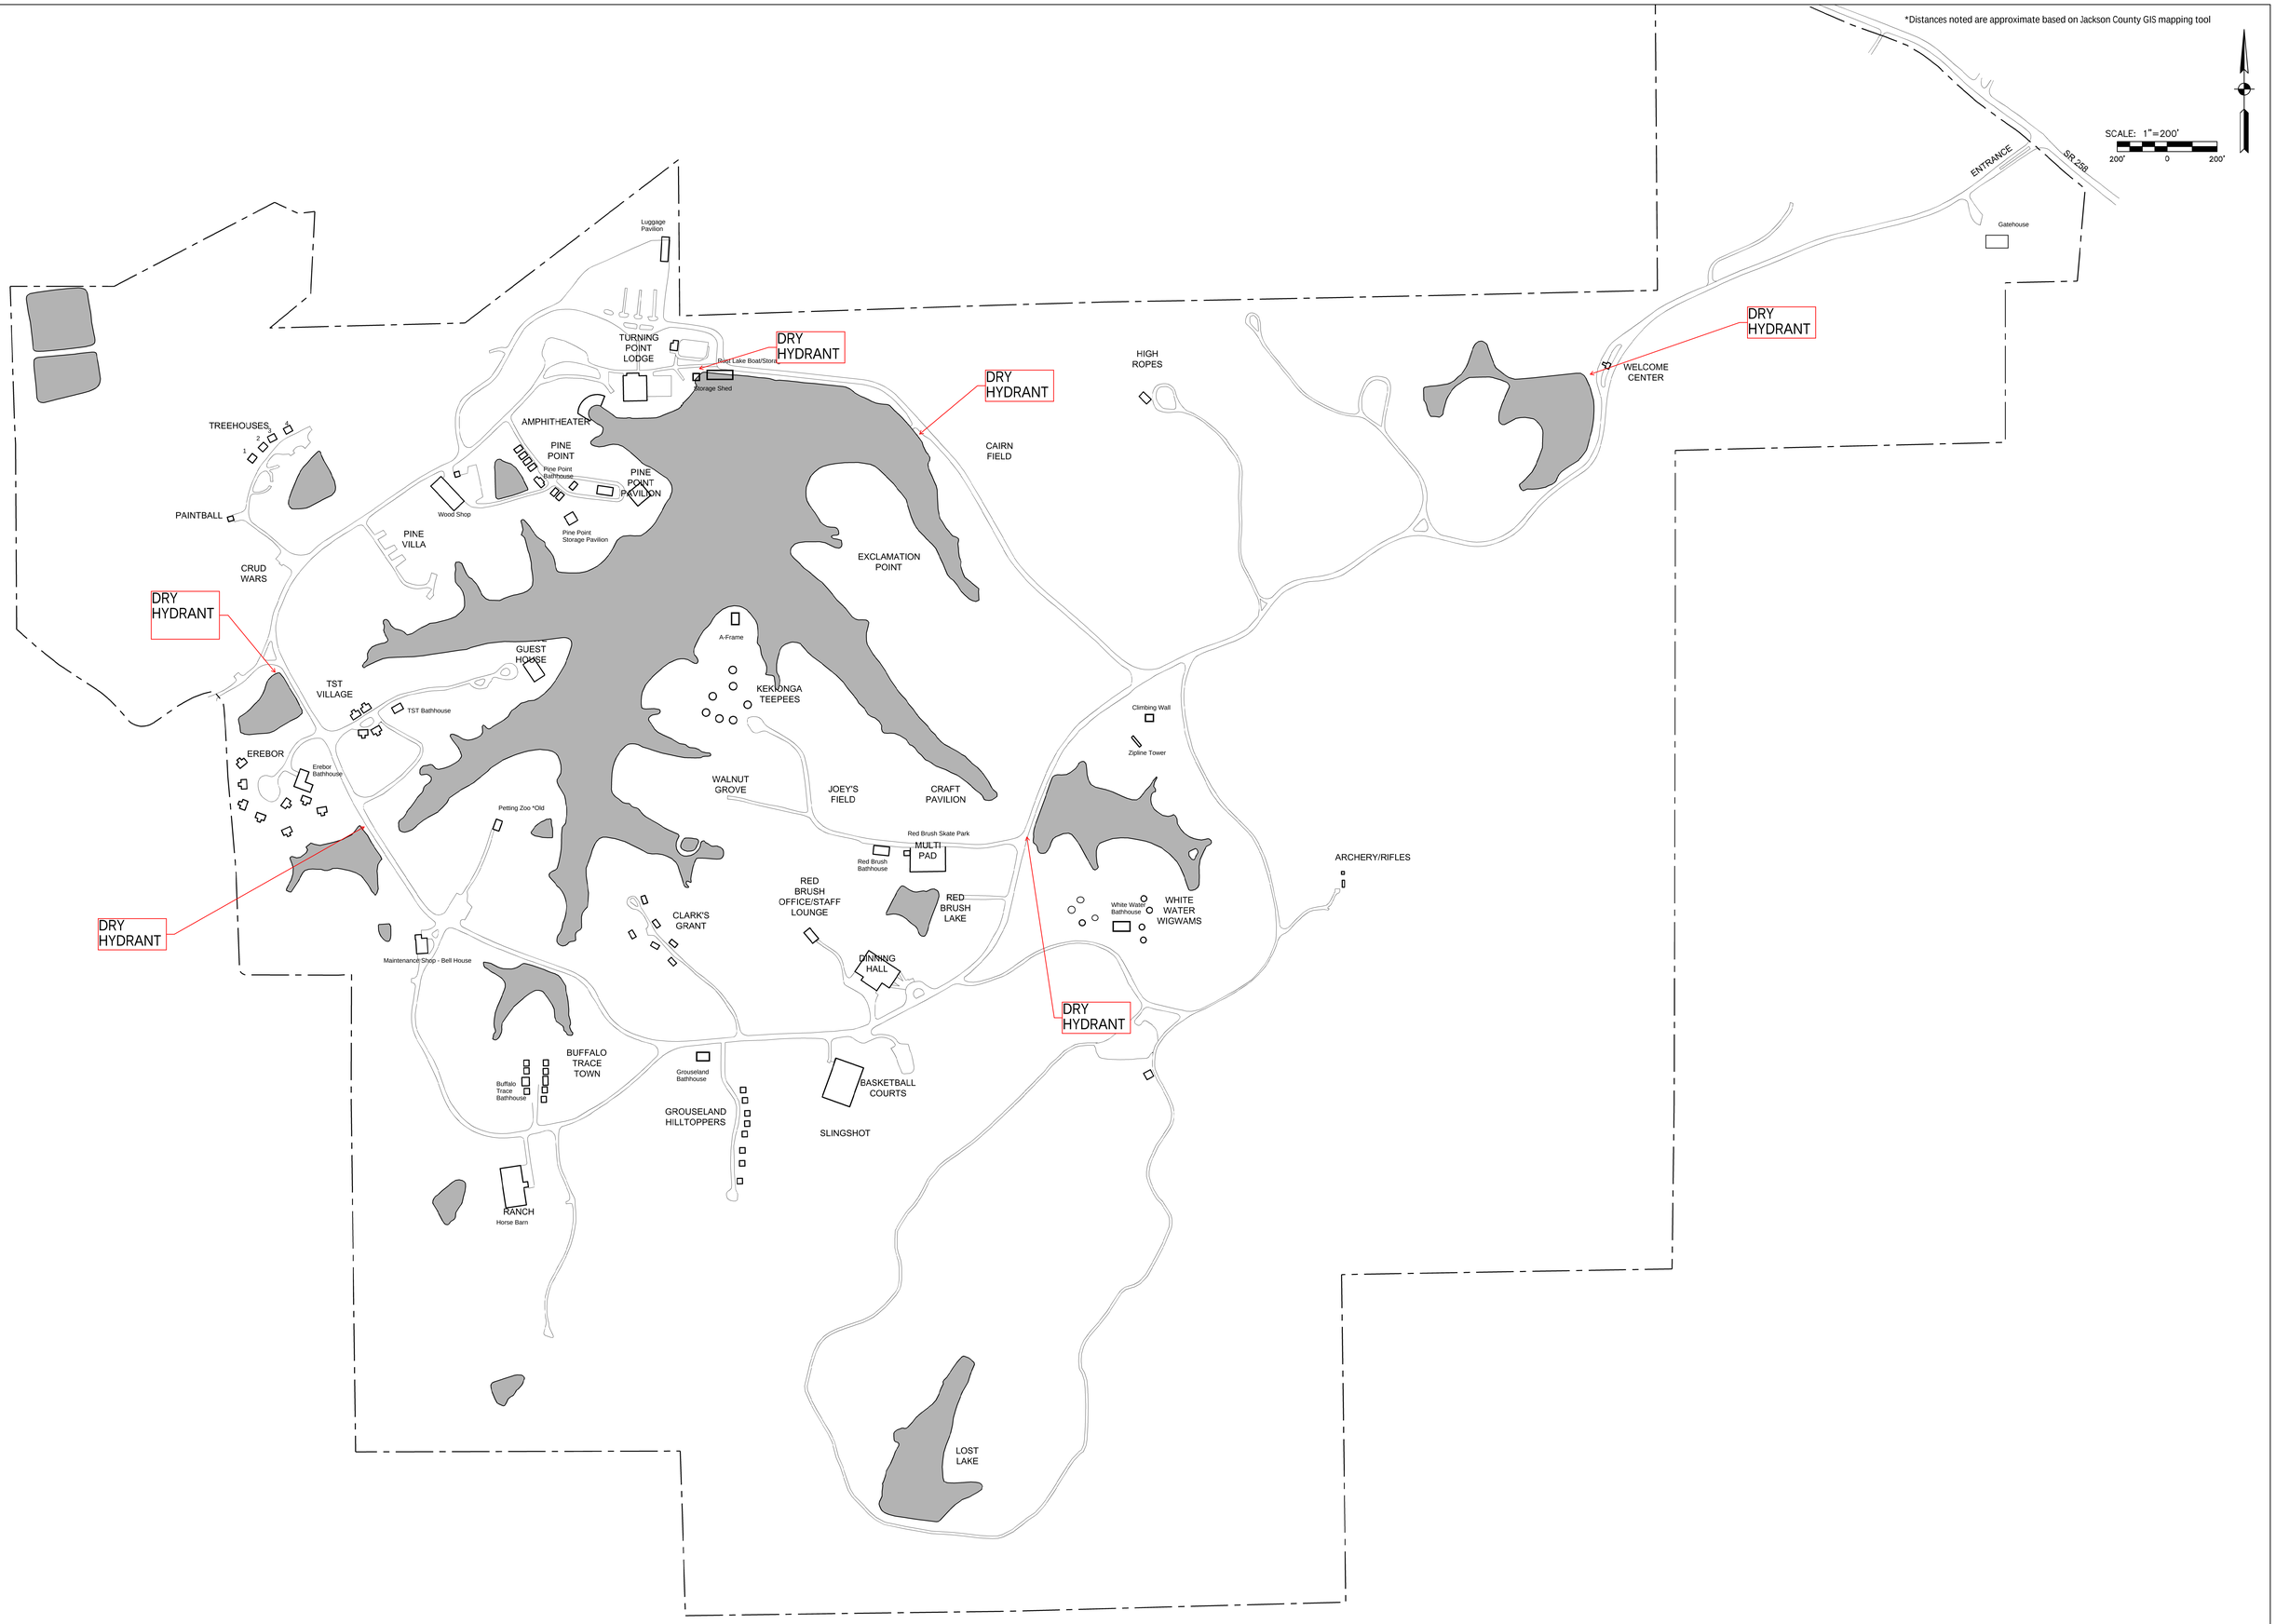

DATE	REVISION	BY
3/8/17	Proposed 160' tower added	NH

SpringHill Camps

RECOMMENDED FOR APPROVAL _____ **/**/** DATE

DESIGNED: _____ DRAWN: MAW

CHECKED: _____ CHECKED: _____

SPRINGHILL CAMP SEYMOUR INDIANA

SITE PLAN

7 OF X

Plotted: Dec 17, 2014 - 12:05pm - nwagner
Drawing Name: \\celery-file\Users\nwagner\Documents\springhill\Springhill Site Plan.dwg