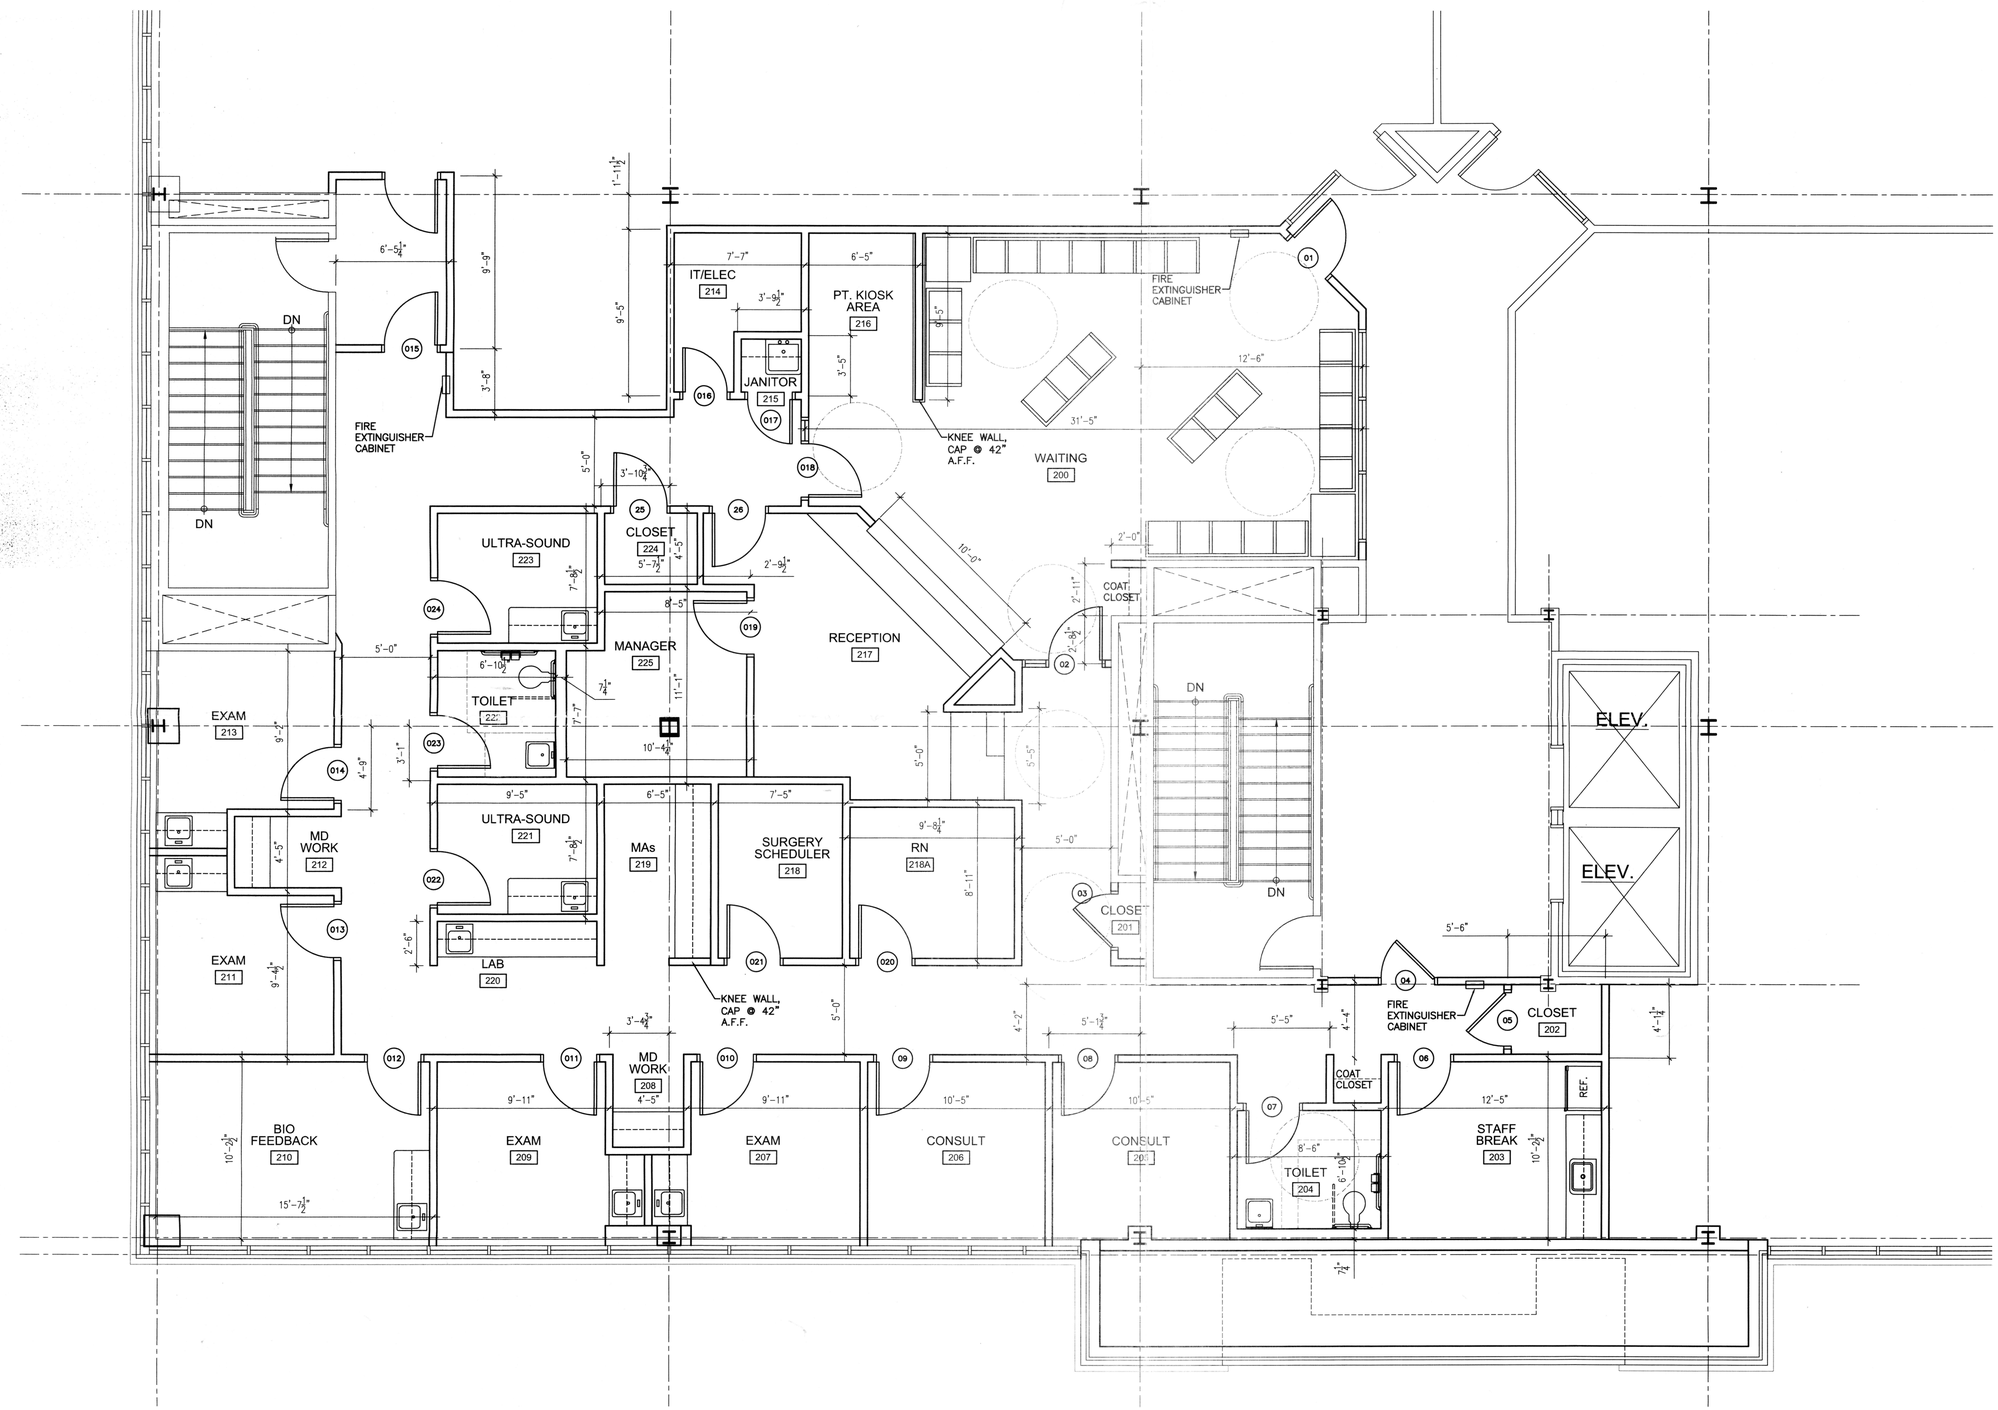

CONTRACTOR TO VERIFY ALL DIMENSIONS AND CONDITIONS IN FIELD. REPORT ANY DISCREPANCIES TO ARCHITECT/TENANT FOR RESOLUTION BEFORE PROCEEDING.

Revisions
ISSUE LOG

Issued:

△# THIS SHEET WAS NOT INCLUDED IN THE PRELIMINARY SUBMISSION
△* INDICATES NO REVISIONS WERE MADE TO THIS SHEET

Associated Architects, LLC
OF CENTRAL CONNECTICUT
-ESTABLISHED 1960-
37 NORTHWEST DRIVE • PLAINVILLE, CONNECTICUT 06062
p: 860.747.2801 • f: 860.747.2814

This drawing is the property of the Architect; has been prepared specifically for the Owner for this project at this site, and is not to be used for any other purpose, location, or owner, without consent of the Architect.

Urology Associates

32 Birdseye Road
Farmington, Ct.

Associated Architects Project No.: 160XX

FLOOR PLAN

Date: 02/23/2017
Scale: 1/4" = 1'-0"
Drawn: crn
Checked: CRN

A1.1

CAD: