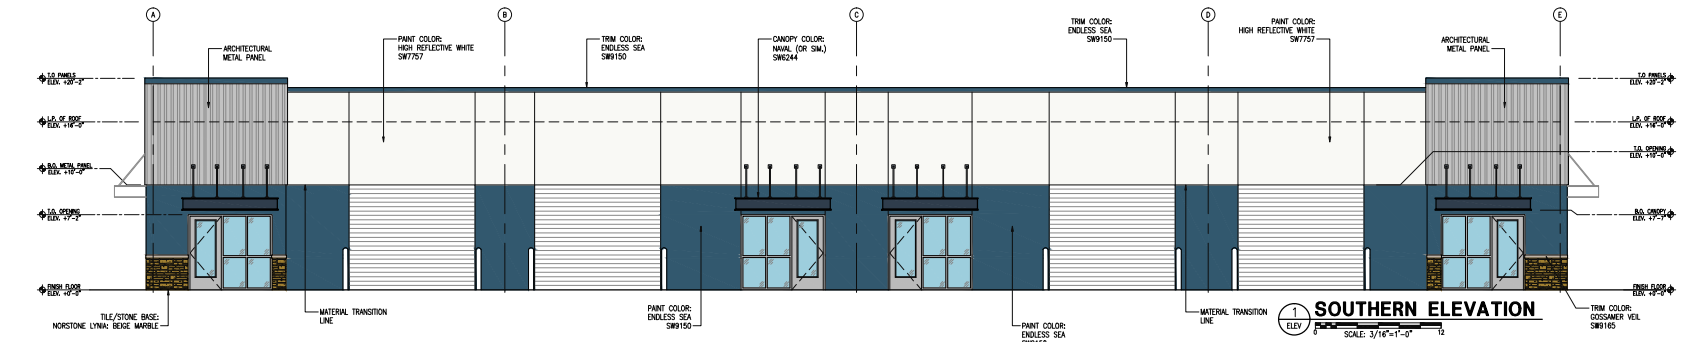

1 ELEV **SOUTHERN ELEVATION**

SCALE: 3/16"=1'-0"

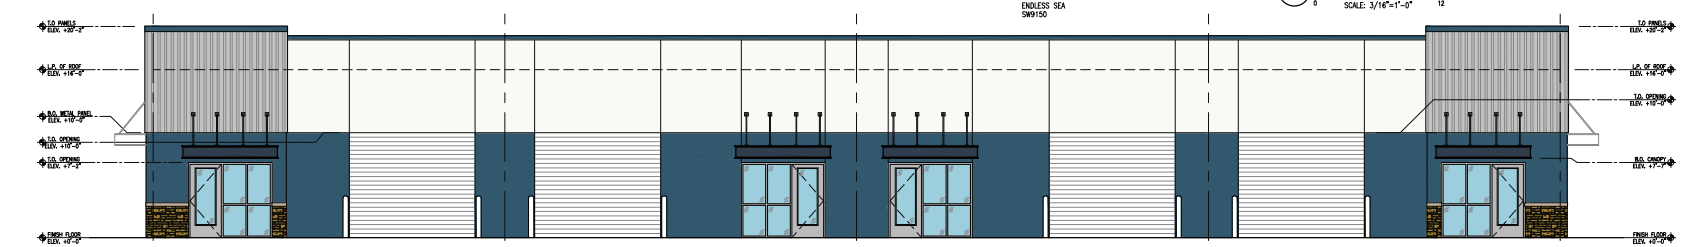

2 ELEV **NORTHERN ELEVATION**

SCALE: 3/16"=1'-0"

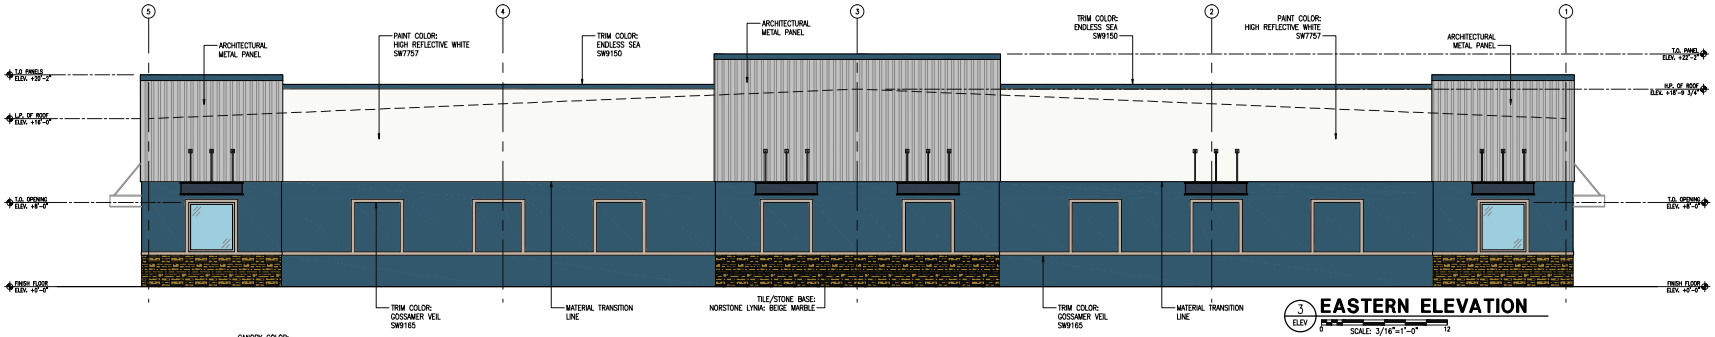

3 ELEV **EASTERN ELEVATION**

SCALE: 3/16"=1'-0"

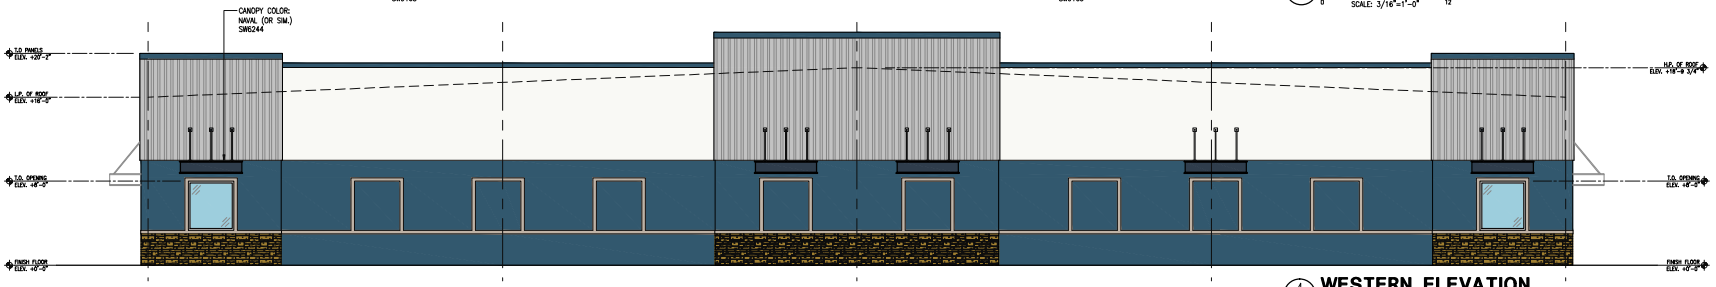

4 ELEV **WESTERN ELEVATION**

SCALE: 3/16"=1'-0"

Owner:

SVN ALLIANCE COMMERCIAL REAL ESTATE

C4 ARCHITECTURE

135 West Central Blvd., Suite 400
Orlando, Florida 32801
TEL: 407.363.6136
AA26001097

©Copyright 2022

Project:

PERSIMMON INDUSTRIAL

NEW CONSTRUCTION

PERSIMMON AVE & MCRACKEN RD.

SANFORD, FLORIDA, 32771

Scope Drawings:

These drawings indicate the general scope of the project in terms of architectural design concept, the dimensions of the building, the major architectural elements and the type of structural, mechanical and electrical systems.

The drawings do not necessarily indicate or describe all work required for full performance and completion of the requirements of the contract.

On the basis of the general scope indicated or described, the trade contractors shall furnish all items required for the proper execution and completion of the work.

Drawing Title:

SCHEMATIC COLORED ELEVATIONS

Revisions:

--
--
--
--
--
--
--
--

Issue Date	Drawn By	Checked By
12/2/22	CC	CMS

Certified By:

Drawing Number:

ELEV

Project Number:

22486