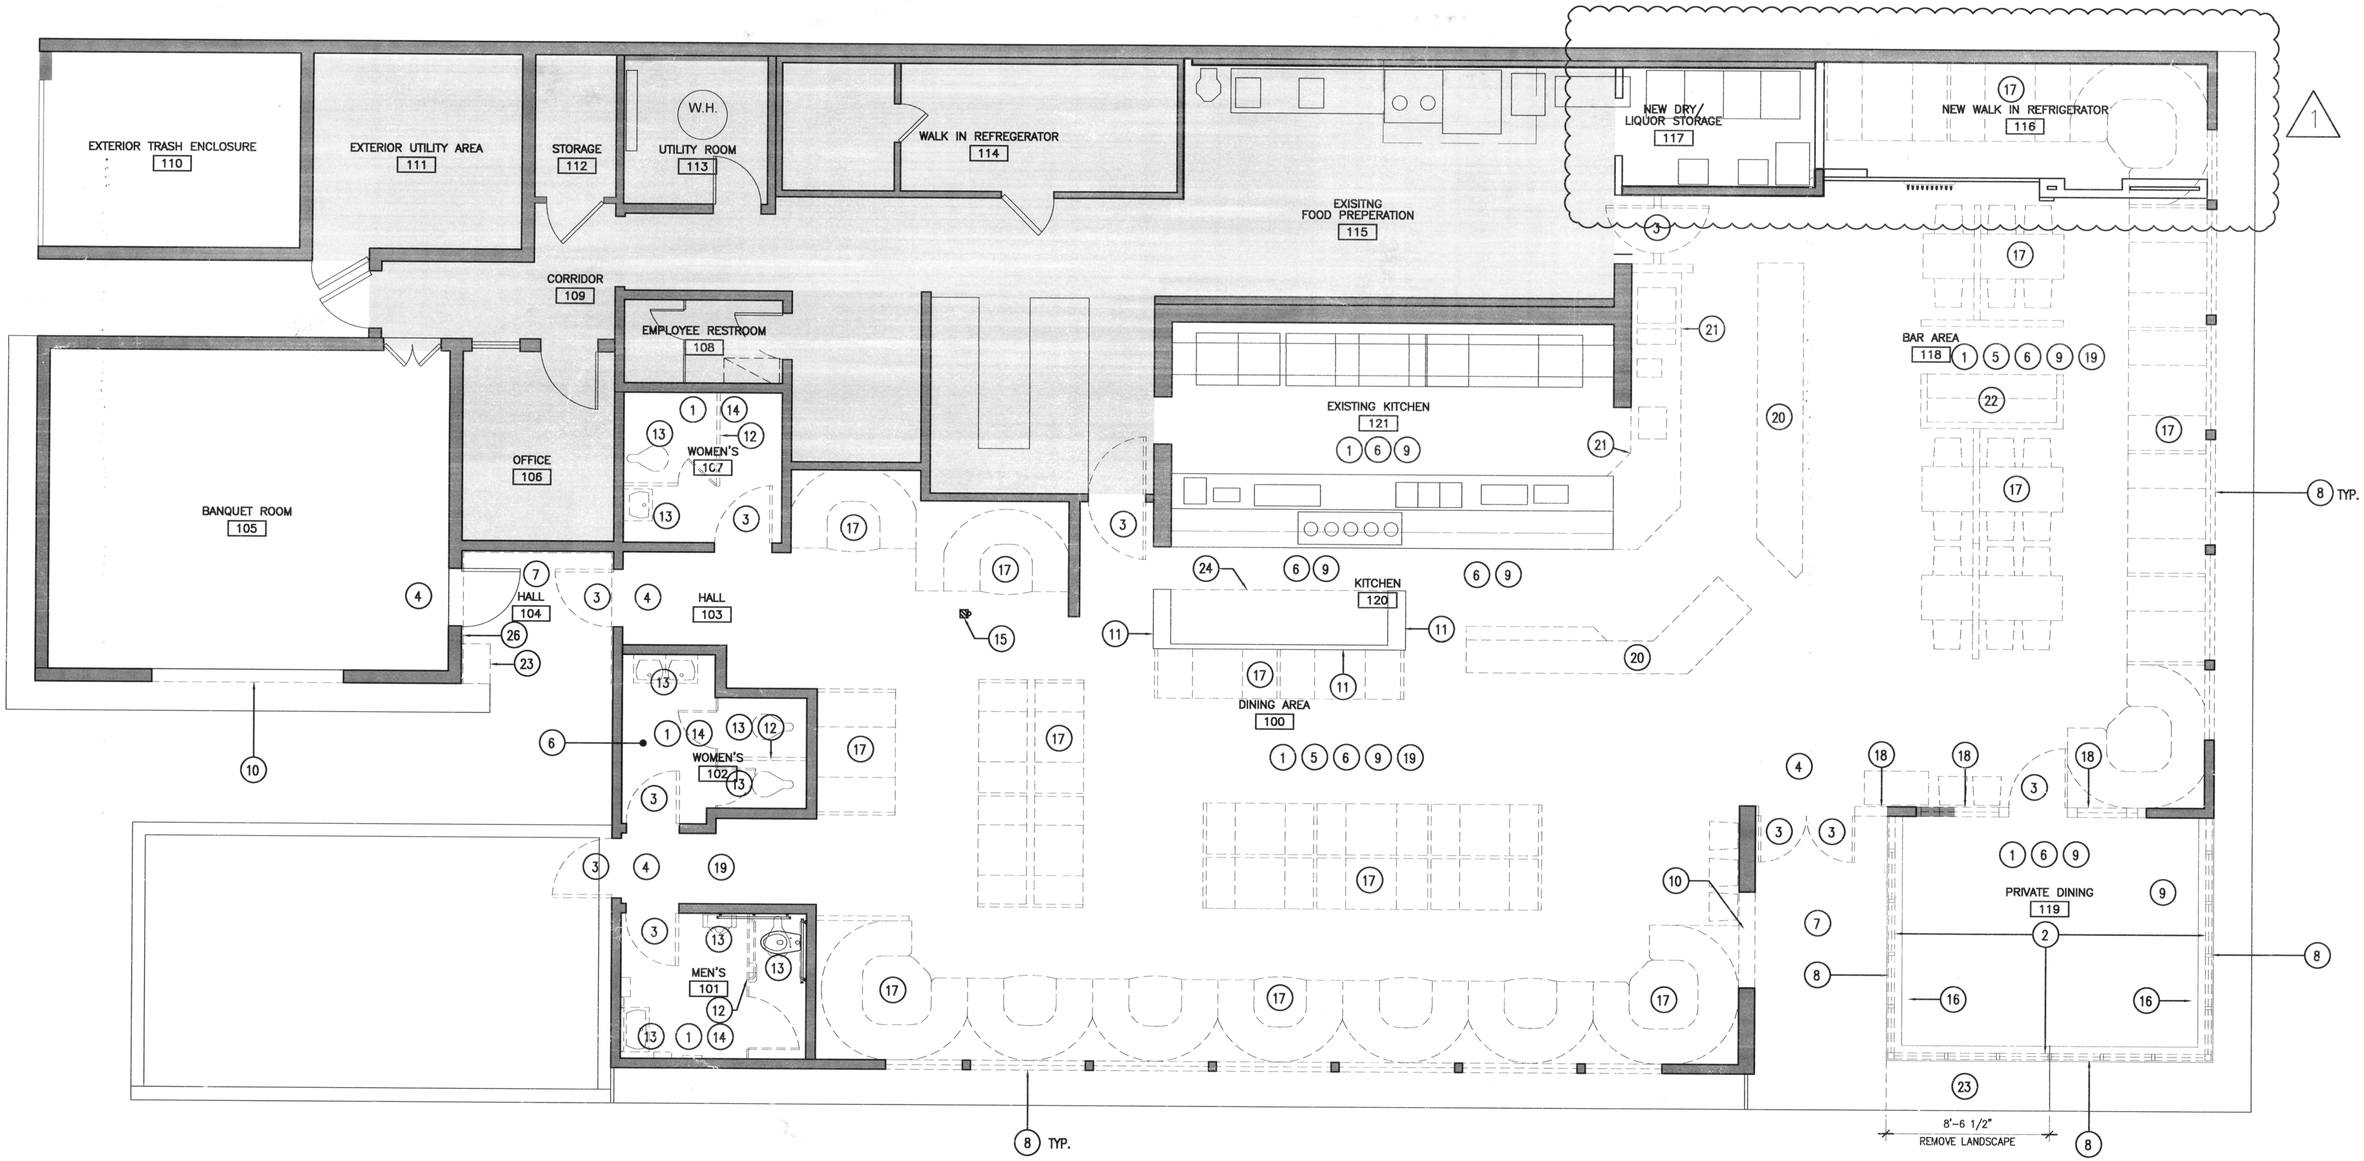
EXTERIOR TRASH ENCLOSURE
110
EXTERIOR UTILITY AREA
111
STORAGE
112
W.H.
UTILITY ROOM
113
WALK IN REFREGERATOR
114
EXISITNG
FOOD PREPERATION
115
NEW DRY/
LIQUOR STORAGE
117
NEW WALK IN REFRIGERATOR
116
CORRIDOR
109
EMPLOYEE RESTROOM
108
BANQUET ROOM
105
OFFICE
106
WOMEN'S
107
EXISTING KITCHEN
121
BAR AREA
118
HALL
104
HALL
103
KITCHEN
120
DINING AREA
100
WOMEN'S
102
MEN'S
101
PRIVATE DINING
119
8 TYP.
8 TYP.
8'-6 1/2"
REMOVE LANDSCAPE