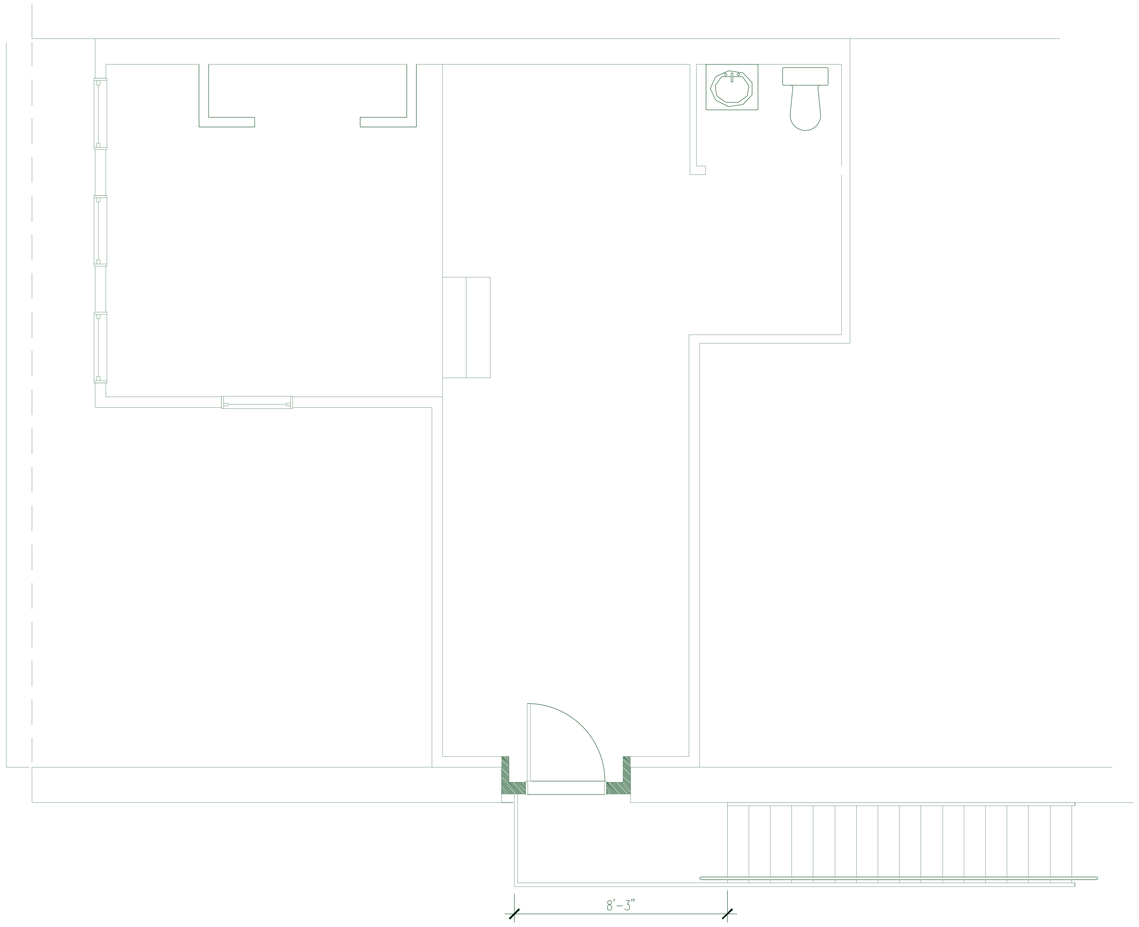

UPPER FLOOR PLAN

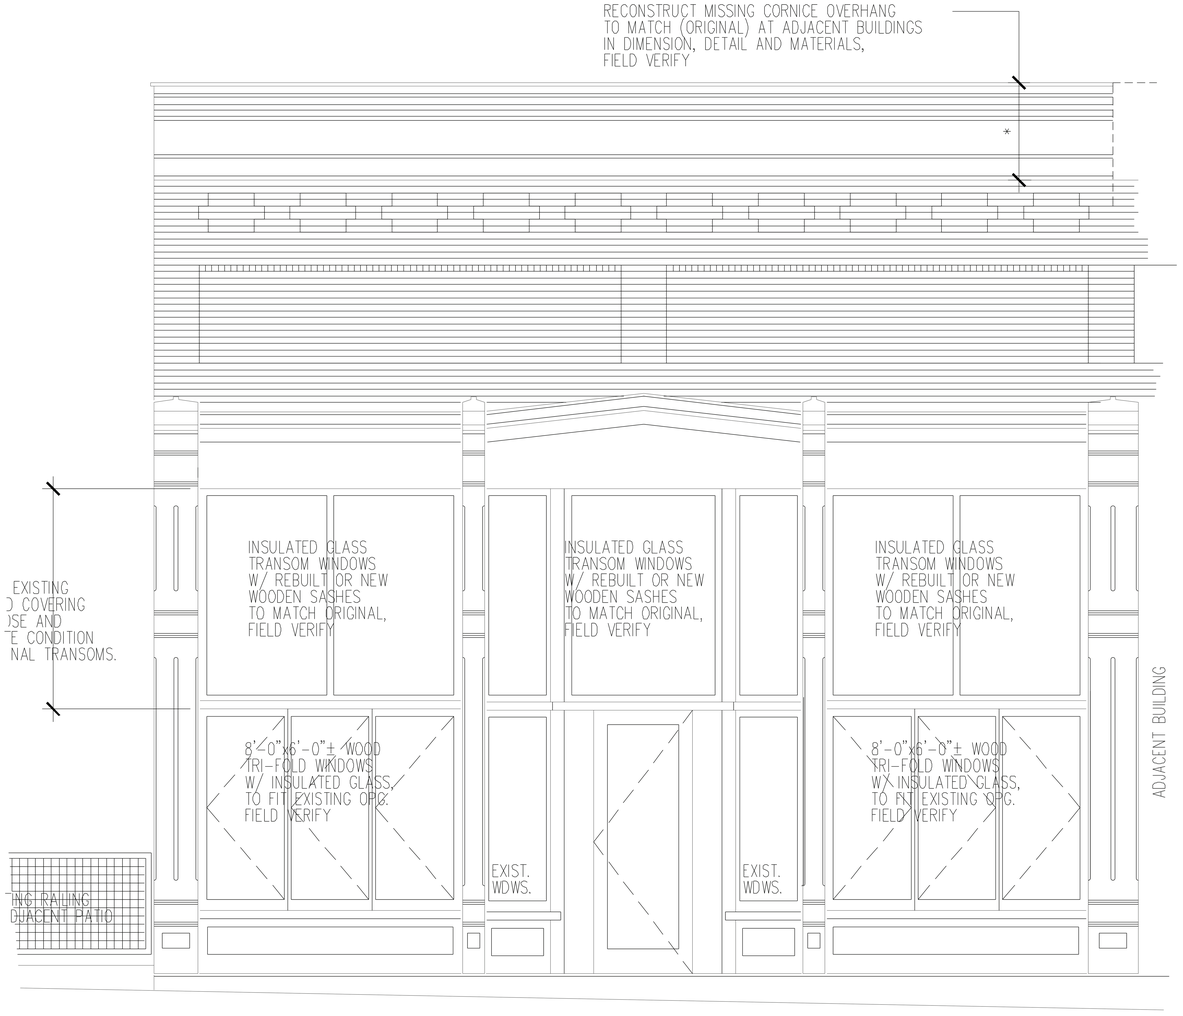

EAST ELEVATION

SCALE: ¼" = 1'-0"

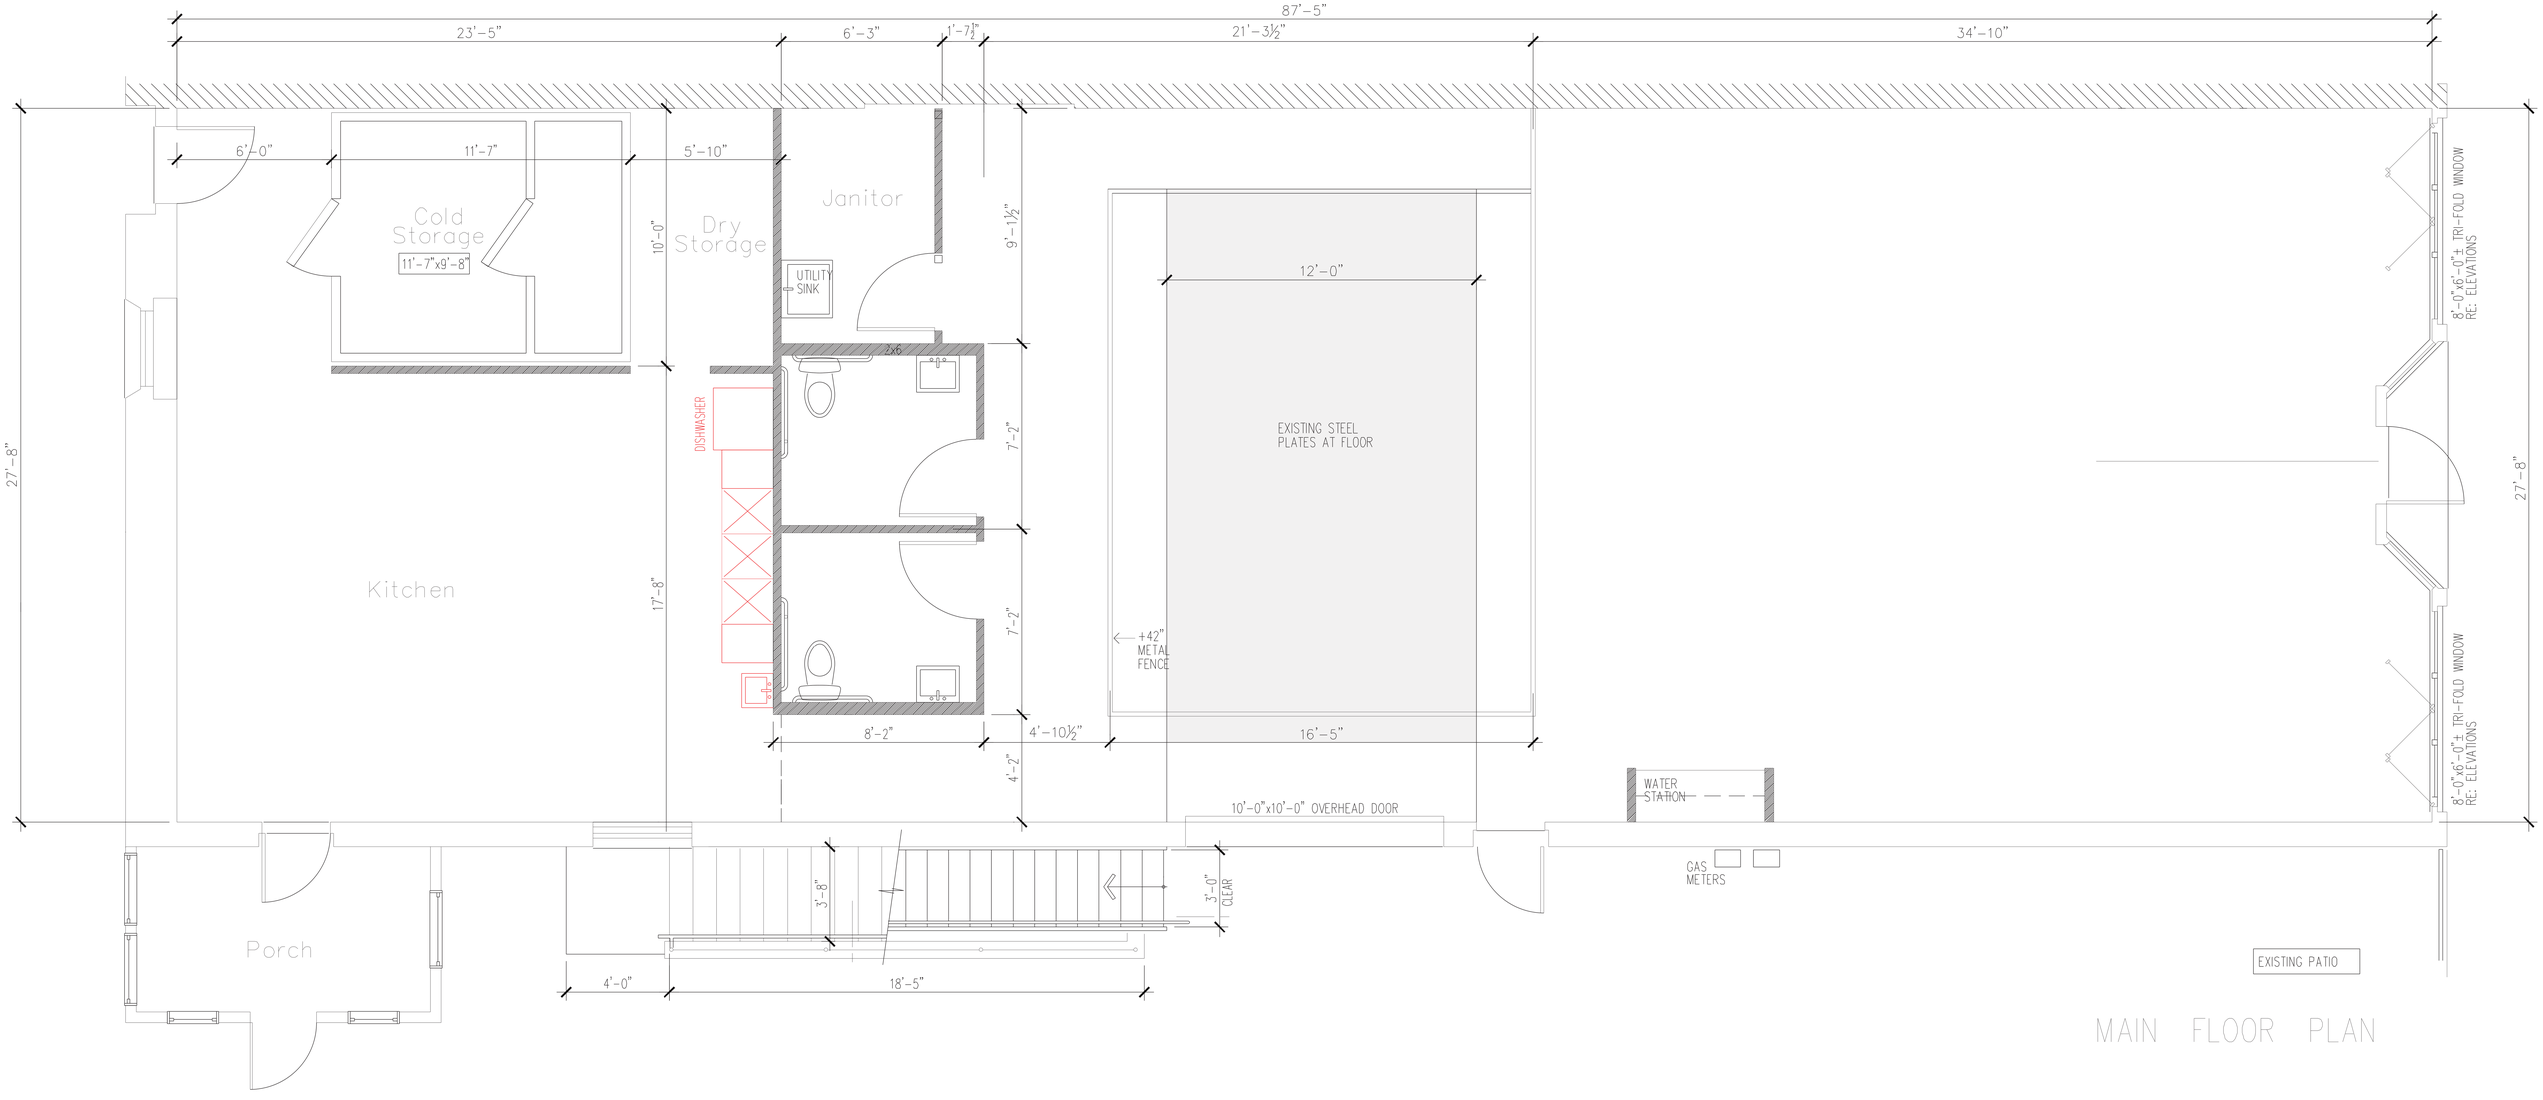

MAIN FLOOR PLAN

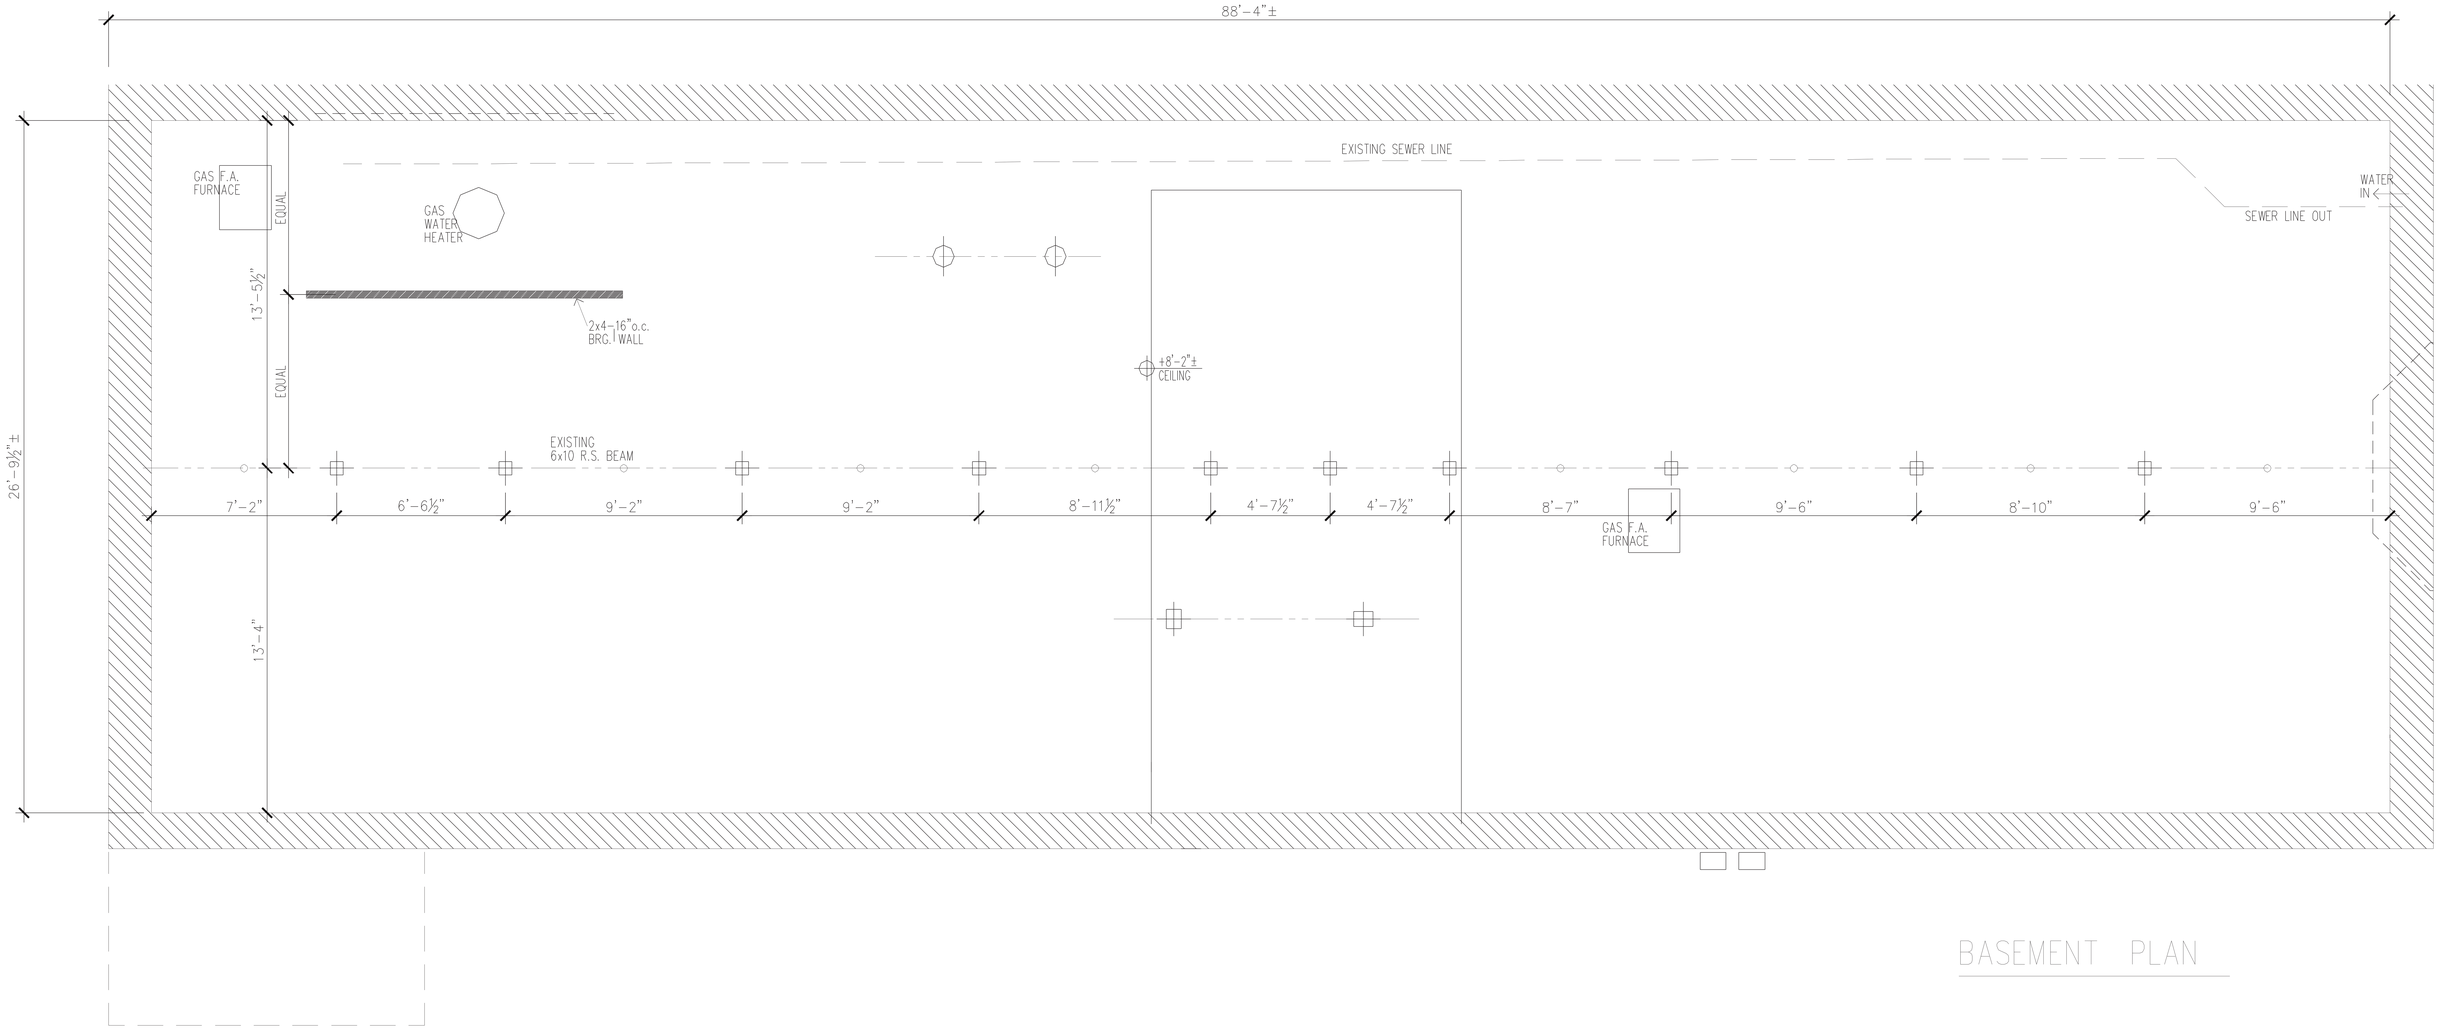

BASEMENT PLAN