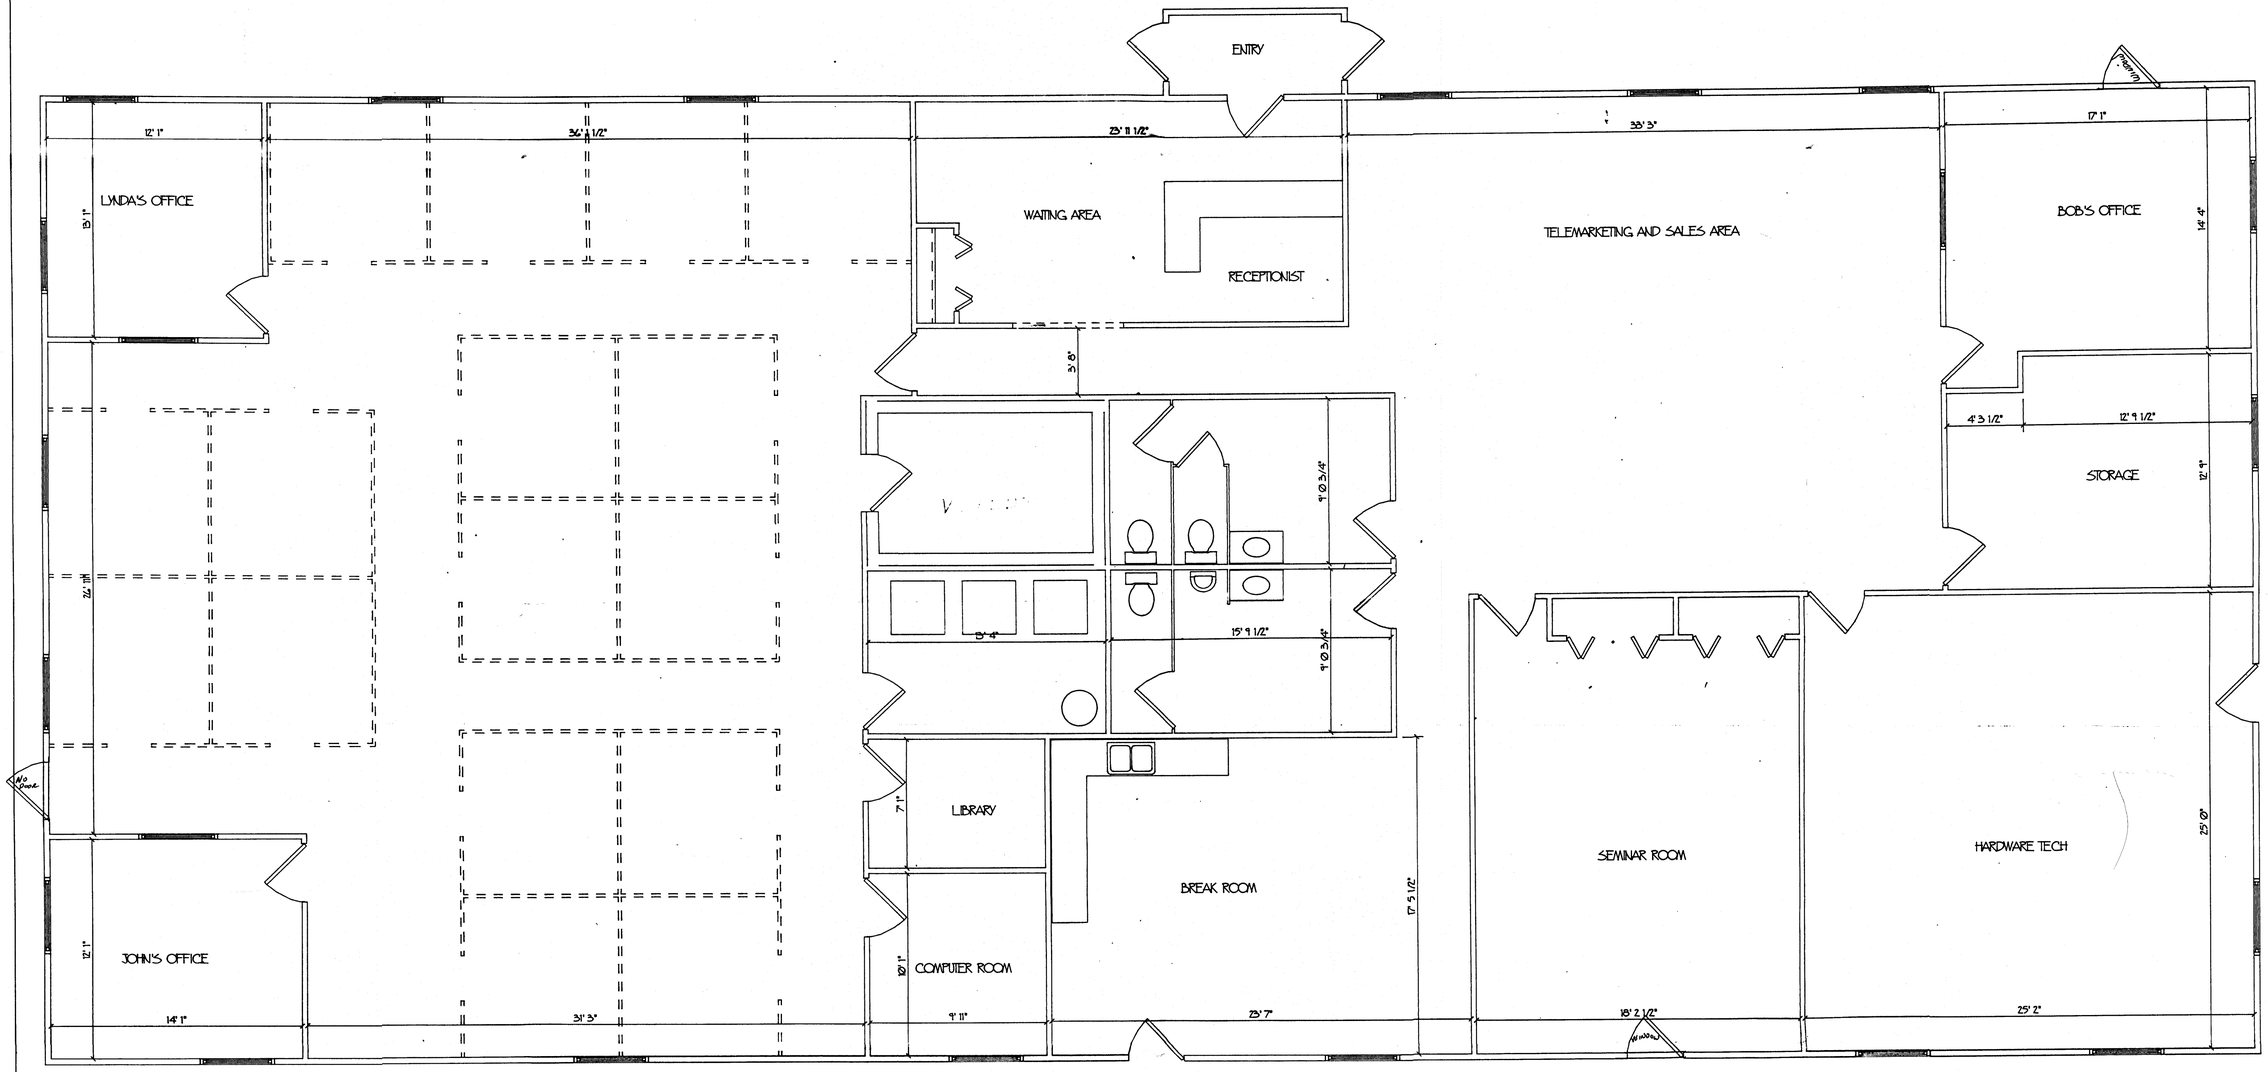


PLAN NO.

SHT _ of _

DATE

REVISED

DRAWN BY

SCALE

WE ARE NOT SURVEYORS OF CIVIL ENGINEERS. ALL DIMENSIONS OR RELATIONSHIPS THERE EXPRESSED OR IMPLIED, ARE ESTIMATED ONLY. THE FLOOR PLAN IS GENERALLY CORRECT, BUT MUST BE VERIFIED BY A SURVEYOR OR CIVIL ENGINEER AND ARE NOT A STRUCTURAL DRAWING. STRUCTURAL DRAWINGS ARE A SPECIAL ORDER.

$/10,000.00

VI