ORIGINAL LAYOUT SIZE – 22X34

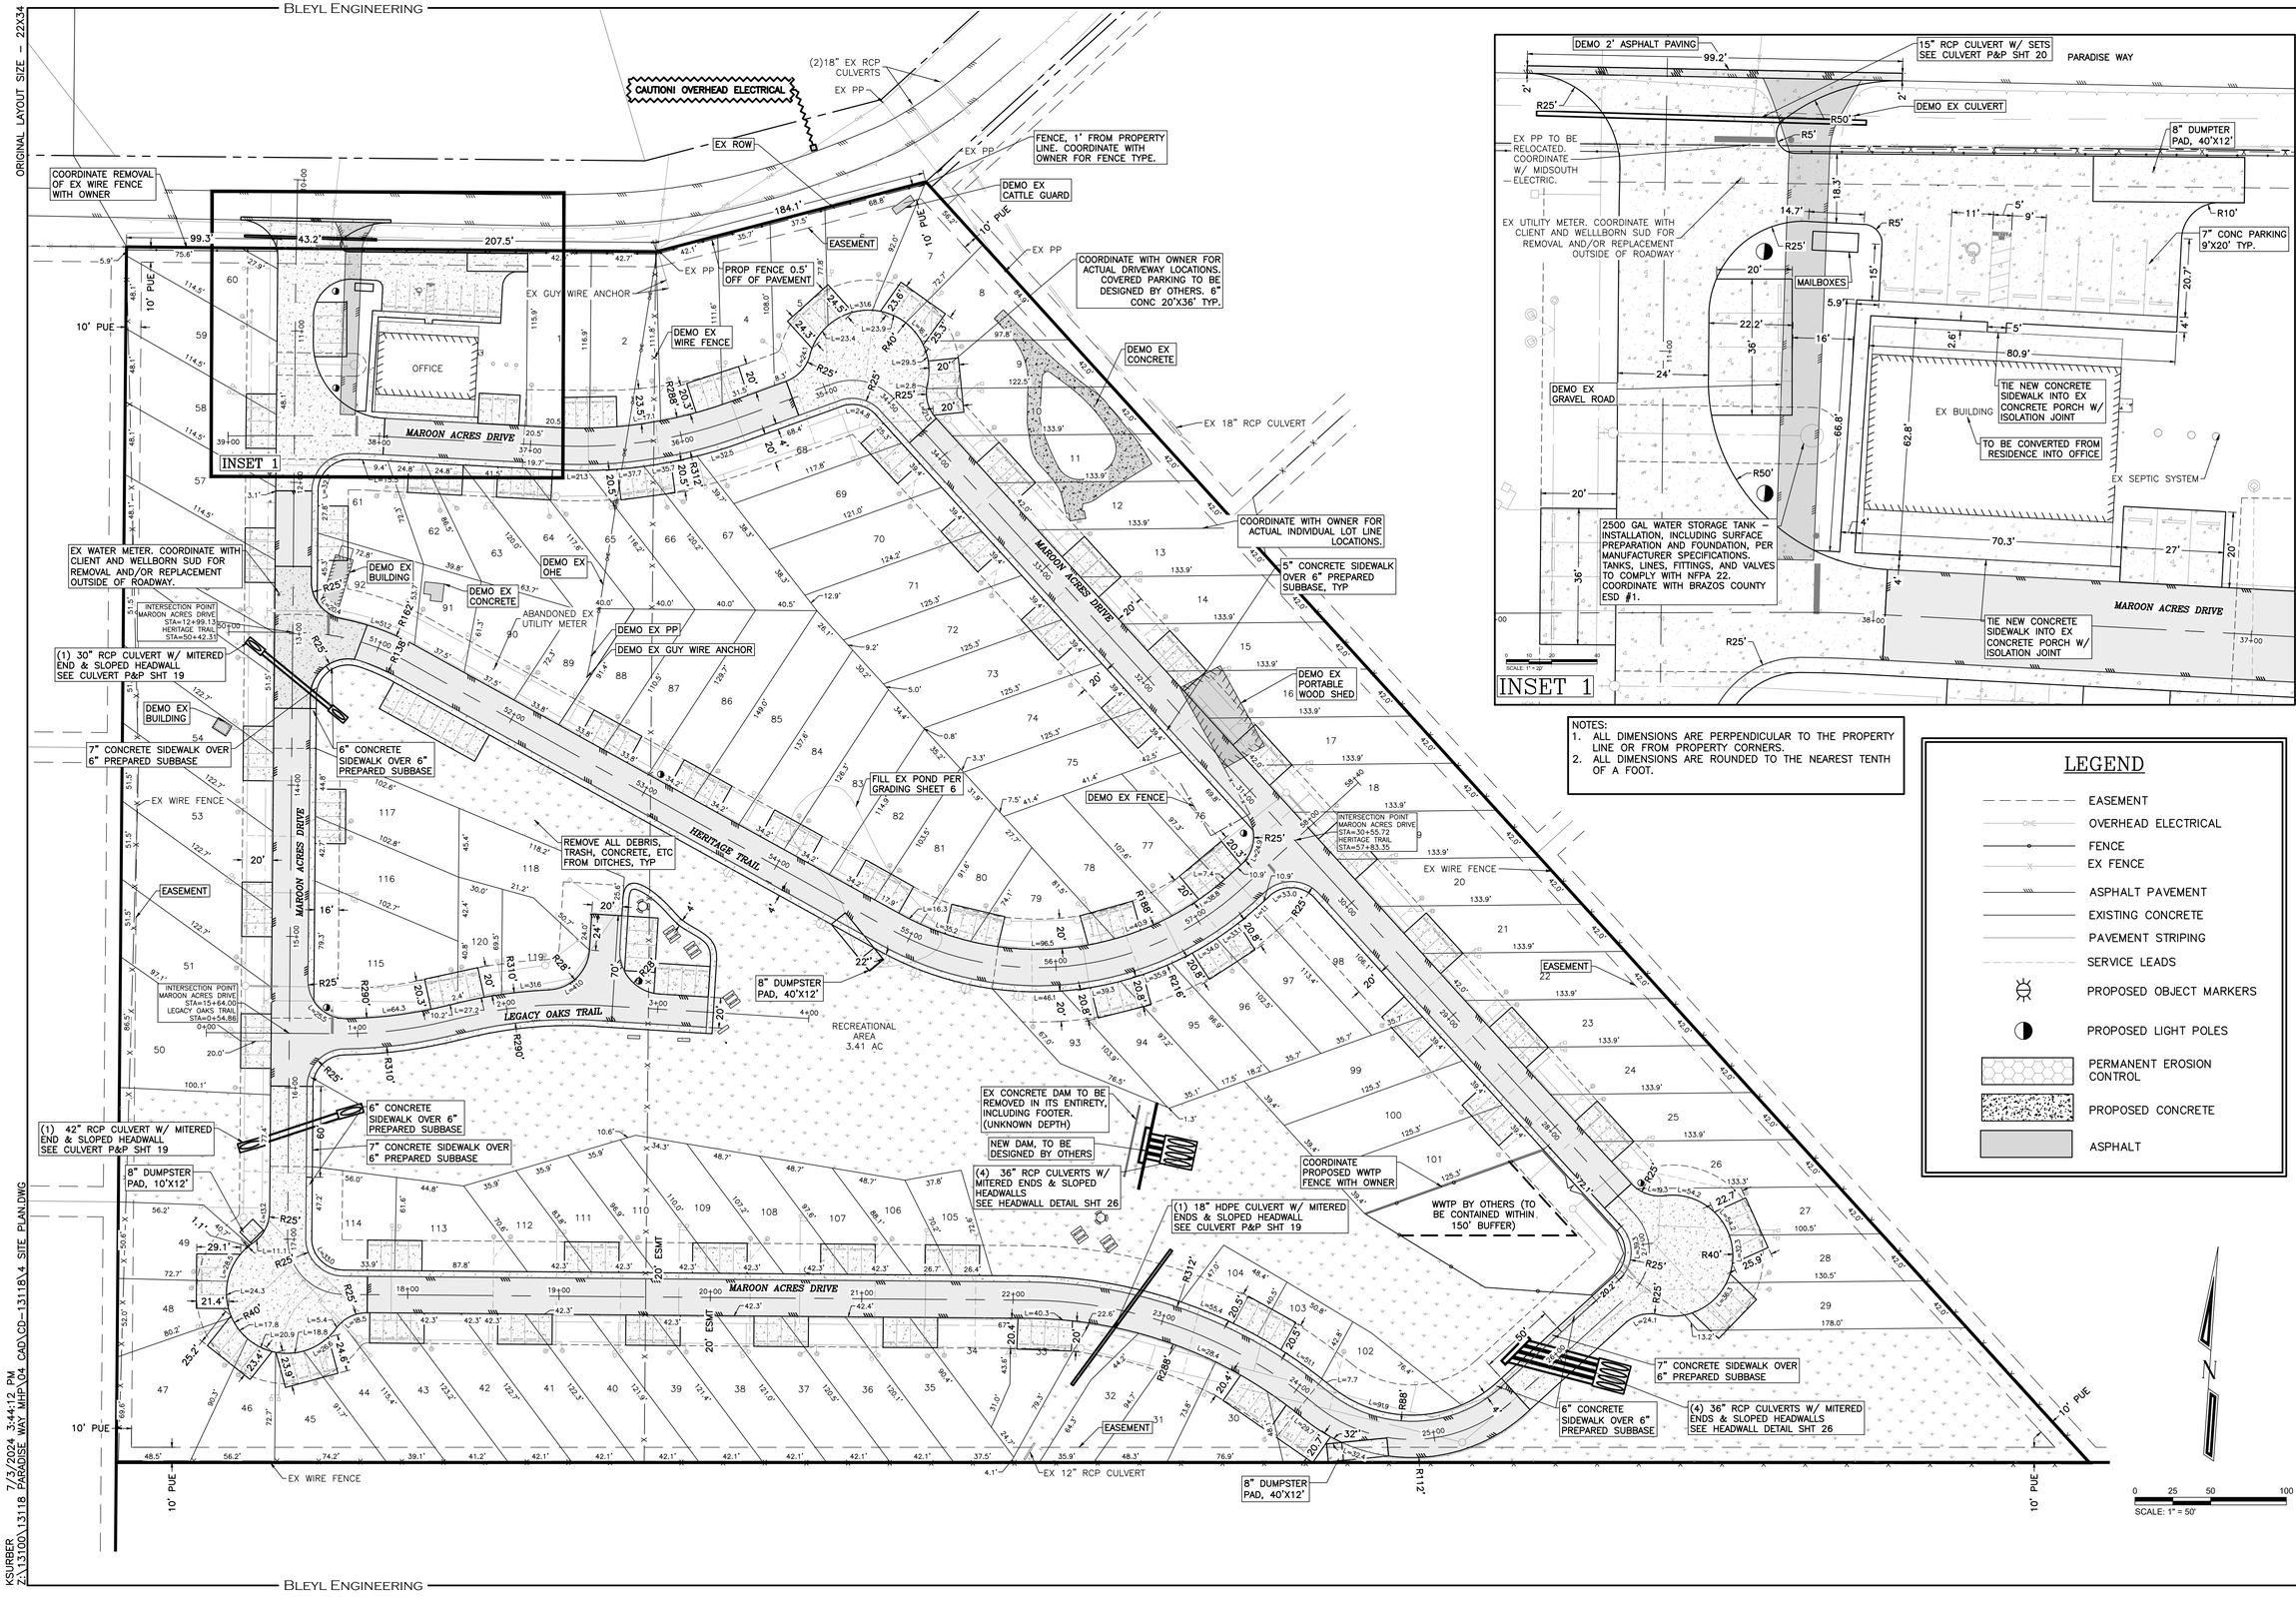

NOTES:
1. ALL DIMENSIONS ARE PERPENDICULAR TO THE PROPERTY LINE OR FROM PROPERTY CORNERS.
2. ALL DIMENSIONS ARE ROUNDED TO THE NEAREST TENTH OF A FOOT.

LEGEND

- EASEMENT
- OHE — OVERHEAD ELECTRICAL
- FENCE
- EX FENCE
- ASPHALT PAVEMENT
- EXISTING CONCRETE
- PAVEMENT STRIPING
- SERVICE LEADS
- PROPOSED OBJECT MARKERS
- PROPOSED LIGHT POLES
- PERMANENT EROSION CONTROL
- PROPOSED CONCRETE
- ASPHALT

REV	DATE	BY	APP	COMMENT

PREPARED FOR:
PURE STRIKE DEVELOPMENT
LP & B&T REALTY
P.O. BOX 10421
COLLEGE STATION, TX 77842

BLEYL ENGINEERING
PLANNING • DESIGN • MANAGEMENT
1722 Broadmoor, Suite 210, Bryan Tx. 77802
Texas Firm Registration No. F-678
Tel. 979-268-1125 Fax 979-260-3849
www.bleylengineering.com
BRYAN CONROE HOUSTON AUSTIN

SITE PLAN

PARADISE WAY MOBILE HOME PARK

LOT 6 AND 7, 7-11 RANCH, PHASE 1
1100 PARADISE WAY
BRAZOS COUNTY

THIS DRAWING WAS PREPARED UNDER THE DIRECTION OF KRISTINA SURBER, PE NO. 128636. IT IS NOT TO BE USED FOR CONSTRUCTION AND IS RELEASED FOR THE FOLLOWING PURPOSE:
REVIEW
07/03/2024

DESIGN: KMS	
CAD: KMS	RVW: TOW
PROJECT NO:	13118
SHEET: 4	OF: 28

KSURBER Z:\13100\13118_PARADISE WAY MHP\04 CAD\CD-13118\4 SITE PLAN.DWG 7/3/2024 3:44:12 PM