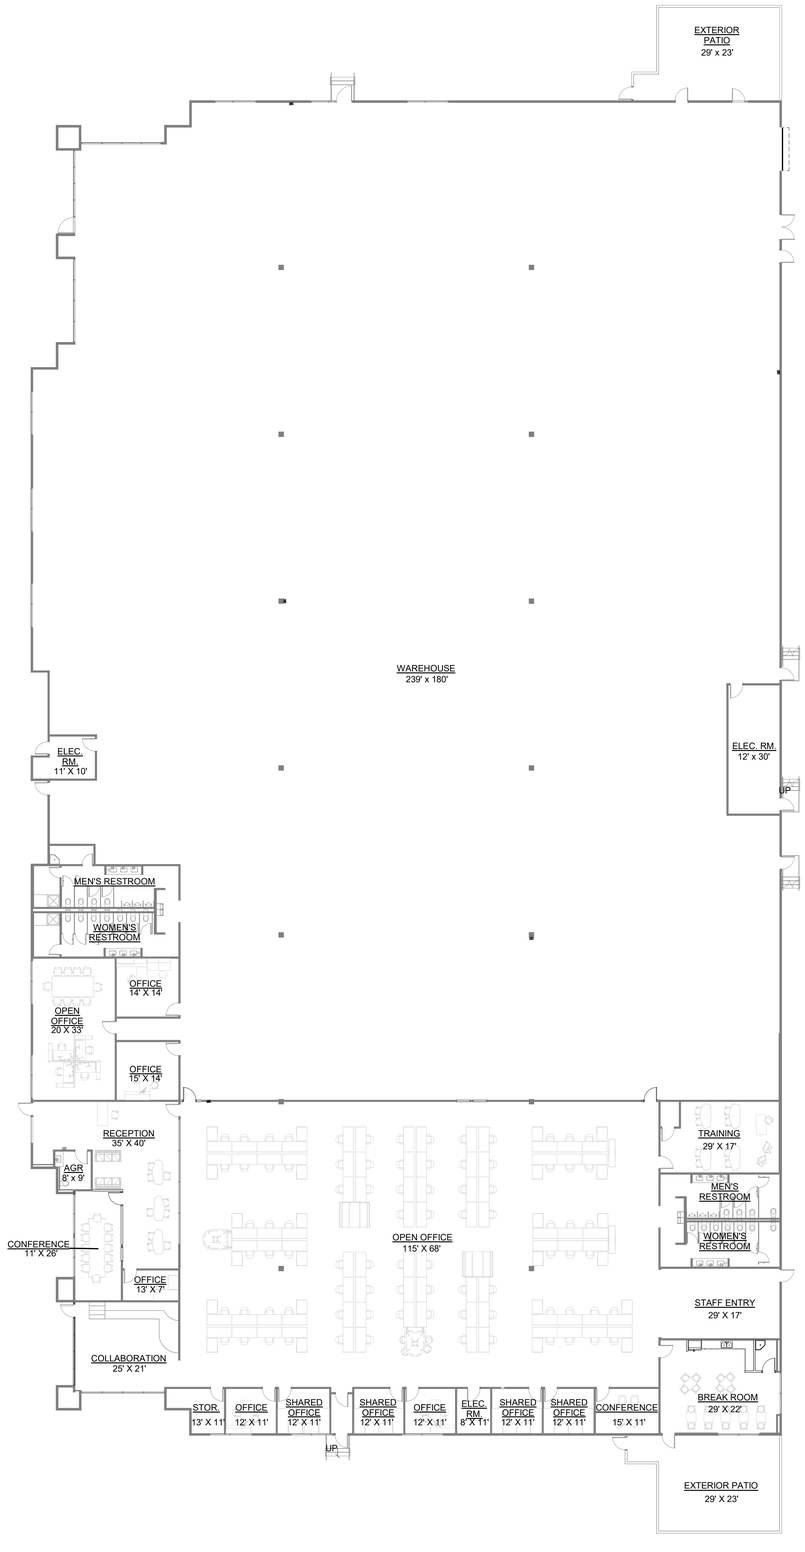
EXTERIOR PATIO 29' x 23'
WAREHOUSE 239' x 180'
ELEC. RM. 11' X 10'
ELEC. RM. 12' x 30'
UP
MEN'S RESTROOM
WOMEN'S RESTROOM
OFFICE 14' X 14'
OPEN OFFICE 20' X 33'
OFFICE 15' X 14'
RECEPTION 35' X 40'
AGR 8' x 9'
CONFERENCE 11' X 26'
OFFICE 13' X 7'
COLLABORATION 25' X 21'
OPEN OFFICE 115' X 68'
TRAINING 29' X 17'
MEN'S RESTROOM
WOMEN'S RESTROOM
STAFF ENTRY 29' X 17'
BREAK ROOM 29' X 22'
STOR. 13' X 11'
OFFICE 12' X 11'
SHARED OFFICE 12' X 11'
SHARED OFFICE 12' X 11'
OFFICE 12' X 11'
ELEC. RM 8' X 11'
SHARED OFFICE 12' X 11'
SHARED OFFICE 12' X 11'
CONFERENCE 15' X 11'
UP
EXTERIOR PATIO 29' X 23'

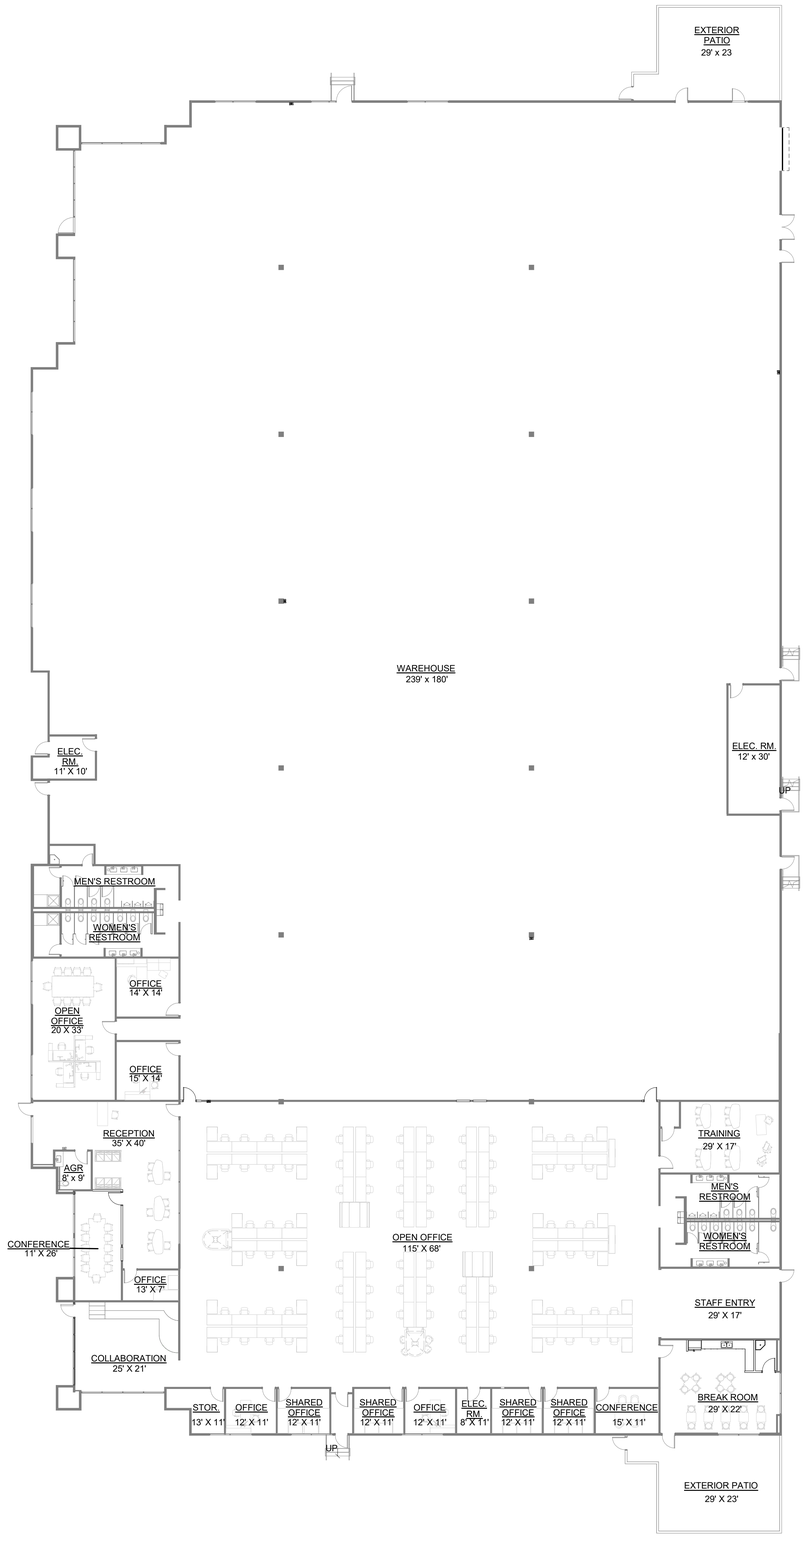
EXTERIOR
PATIO
29' x 23
WAREHOUSE
239' x 180'
ELEC.
RM.
11' X 10'
ELEC. RM.
12' x 30'
UP
MEN'S RESTROOM
WOMEN'S
RESTROOM
OFFICE
14' X 14'
OPEN
OFFICE
20' X 33'
OFFICE
15' X 14'
RECEPTION
35' X 40'
AGR
8' x 9'
CONFERENCE
11' X 26'
OFFICE
13' X 7'
COLLABORATION
25' X 21'
OPEN OFFICE
115' X 68'
TRAINING
29' X 17'
MEN'S
RESTROOM
WOMEN'S
RESTROOM
STAFF ENTRY
29' X 17'
BREAK ROOM
29' X 22'
STOR.
13' X 11'
OFFICE
12' X 11'
SHARED
OFFICE
12' X 11'
UP
SHARED
OFFICE
12' X 11'
OFFICE
12' X 11'
ELEC.
RM
8' X 11'
SHARED
OFFICE
12' X 11'
SHARED
OFFICE
12' X 11'
CONFERENCE
15' X 11'
EXTERIOR PATIO
29' X 23'

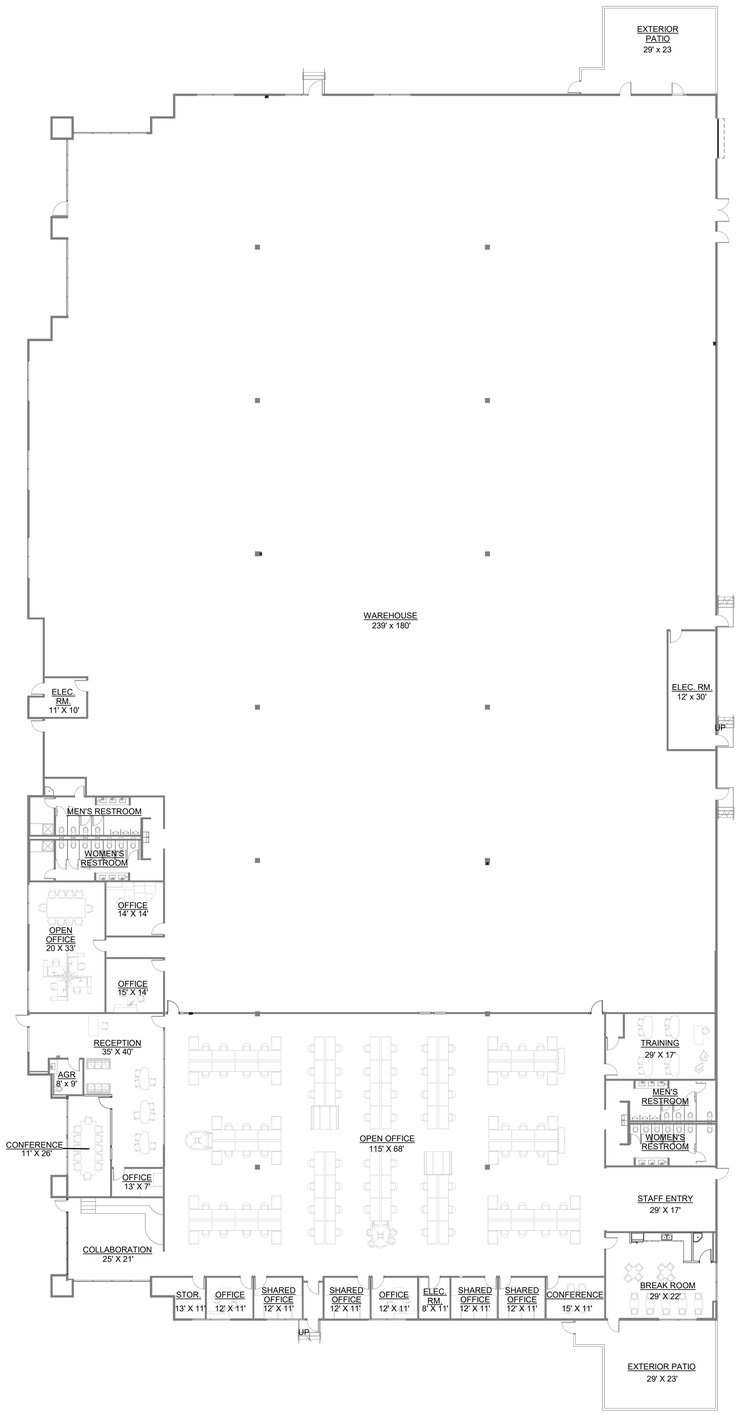
EXTERIOR PATIO 29' x 23
WAREHOUSE 239' x 180'
ELEC. RM. 11' X 10'
ELEC. RM. 12' x 30'
UP
MEN'S RESTROOM
WOMEN'S RESTROOM
OFFICE 14' X 14'
OPEN OFFICE 20' X 33'
OFFICE 15' X 14'
RECEPTION 35' X 40'
AGR 8' x 9'
CONFERENCE 11' X 26'
OFFICE 13' X 7'
COLLABORATION 25' X 21'
OPEN OFFICE 115' X 68'
TRAINING 29' X 17'
MEN'S RESTROOM
WOMEN'S RESTROOM
STAFF ENTRY 29' X 17'
BREAK ROOM 29' X 22'
STOR. 13' X 11'
OFFICE 12' X 11'
SHARED OFFICE 12' X 11'
SHARED OFFICE 12' X 11'
OFFICE 12' X 11'
ELEC. RM 8' X 11'
SHARED OFFICE 12' X 11'
SHARED OFFICE 12' X 11'
CONFERENCE 15' X 11'
UP
EXTERIOR PATIO 29' X 23'