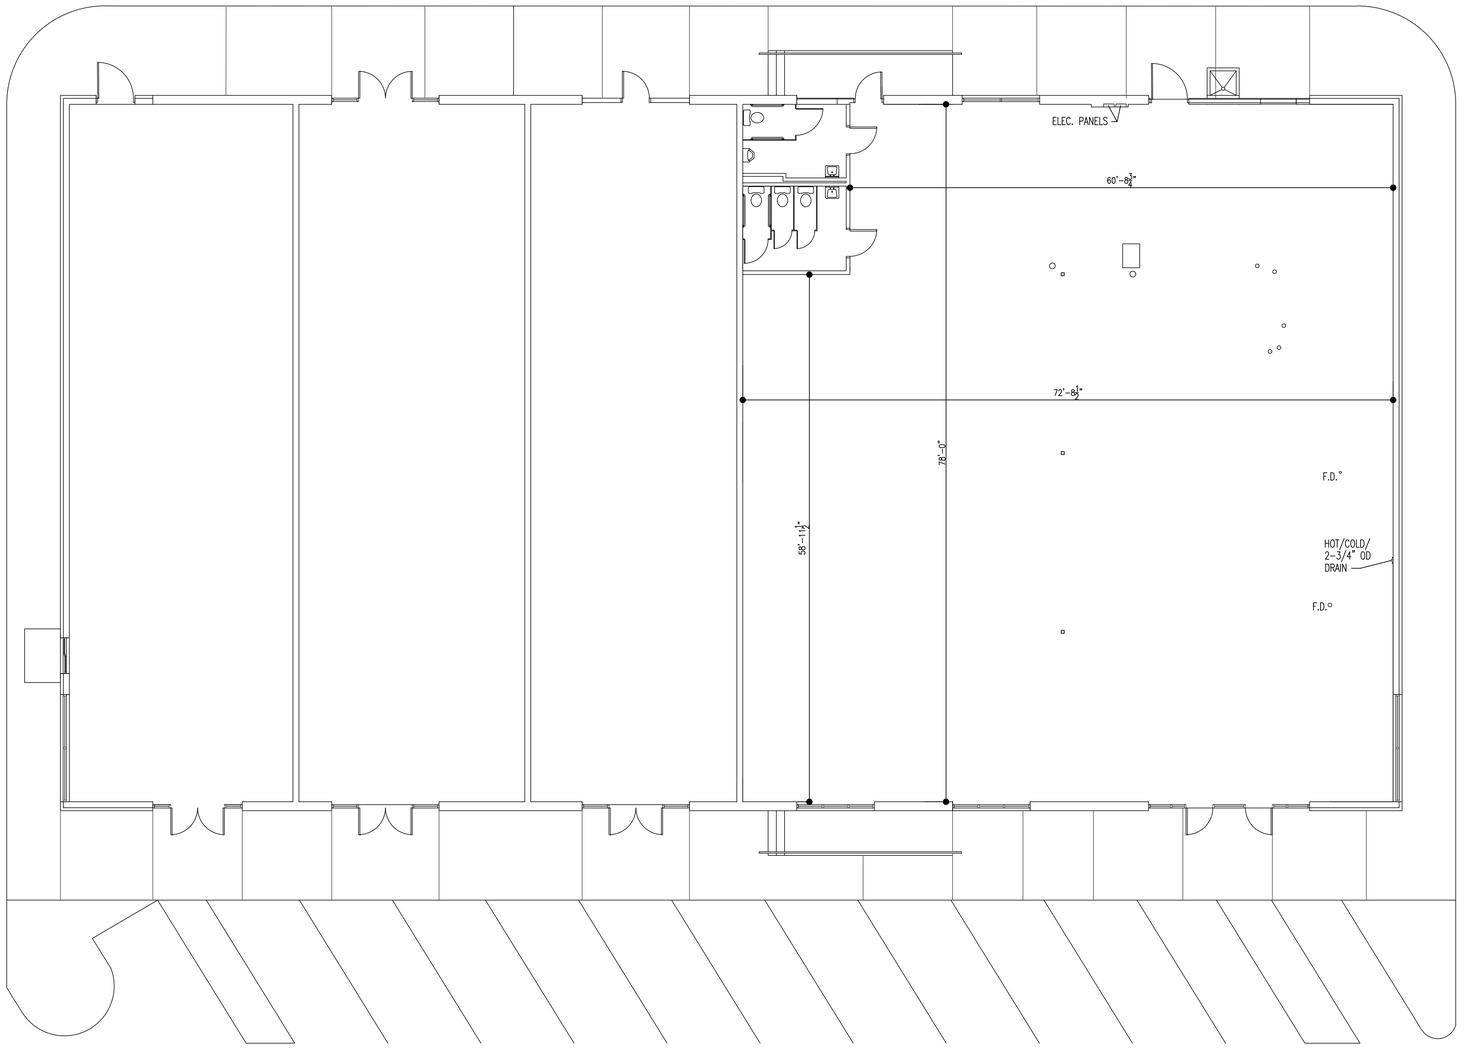

1 EXISTING/DEMO FLOOR PLAN
SCALE 1/8"=1'-0"

DEMOLITION NOTES:

WALL LEGEND:

EXISTING WALL TO REMAIN
(PATCH AND REPAIR AS REQUIRED BEFORE APPLYING FINISH)

EXISTING WALL, TOILET FIXTURES, ETC. TO BE REMOVED (DEMO)
(PATCH AND REPAIR REMAINING WALLS AS REQUIRED BEFORE APPLYING FINISH)

ICARD ARCHITECTURE, PLLC
P.O. BOX 490
CONOVER, NORTH CAROLINA 28613
PHONE 828-466-1008 FAX 828-465-4562
EMAIL ICARD@ICARDARCHITECTURE.COM

THESE DRAWINGS ARE THE PROPERTY OF ICARD ARCHITECTURE, PLLC
THEY MAY NOT BE REPRODUCED OR REUSED WITHOUT THE WRITTEN PERMISSION.
USE WITHOUT PERMISSION IS A VIOLATION OF NORTH CAROLINA, GENERAL STATUTES.

PROJECT
A NEW INTERIOR RENOVATION FOR:
AZALEA PROPERTIES
1340 HWY 321 NW,
HICKORY, NC 28601

SHEET:
EXISTING / DEMOLITION FLOOR PLAN

PROJECT NO:
I-202119

DATE:
07-15-21
REVISIONS:

SHEET NUMBER
EX.1
OF: 5