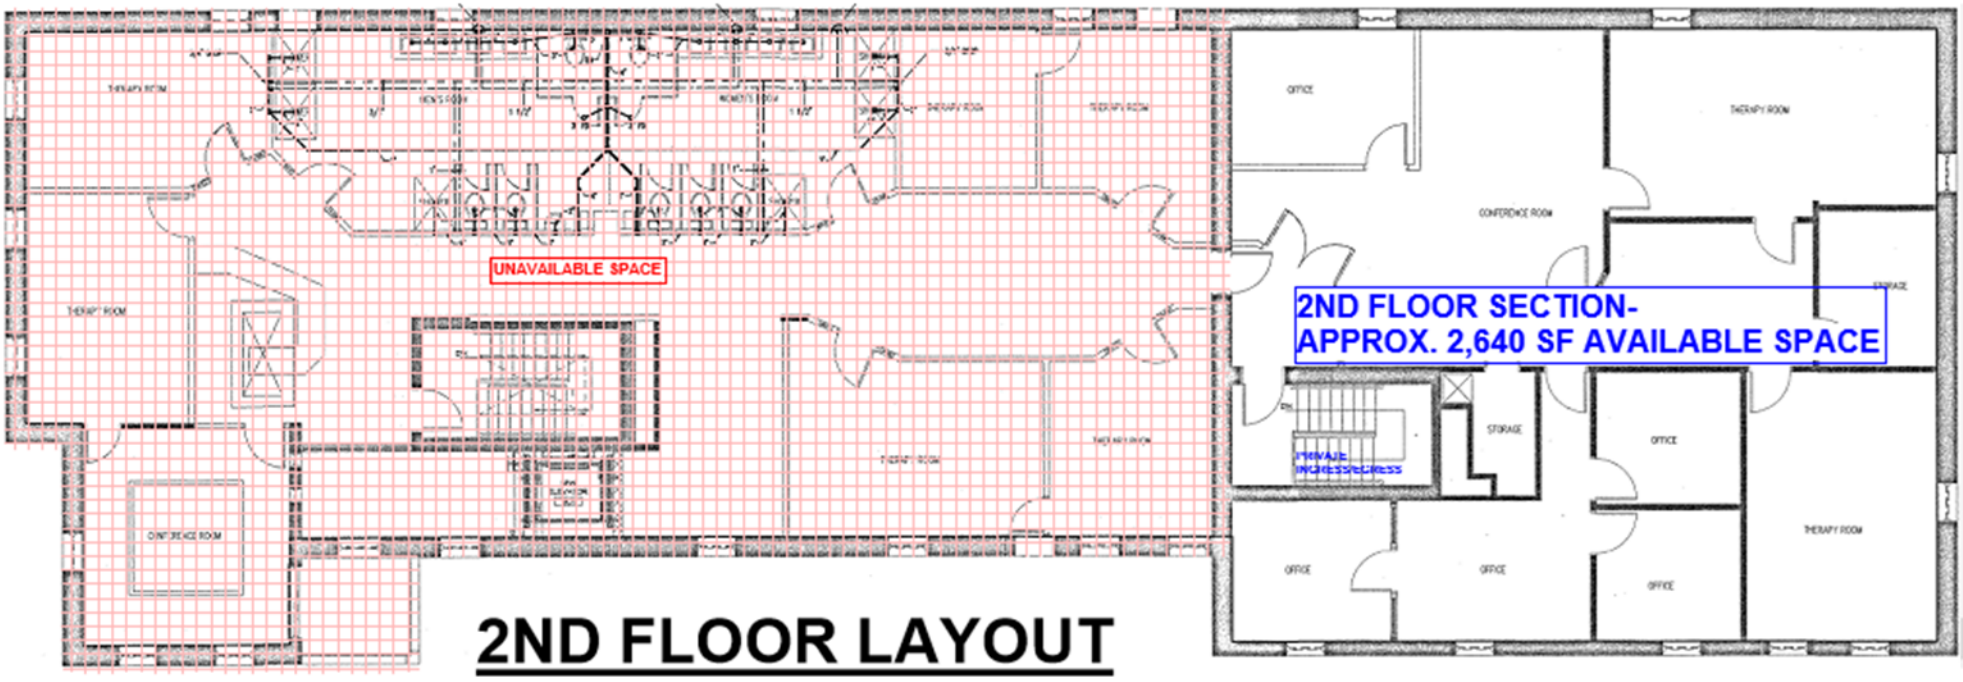

2ND FLOOR LAYOUT

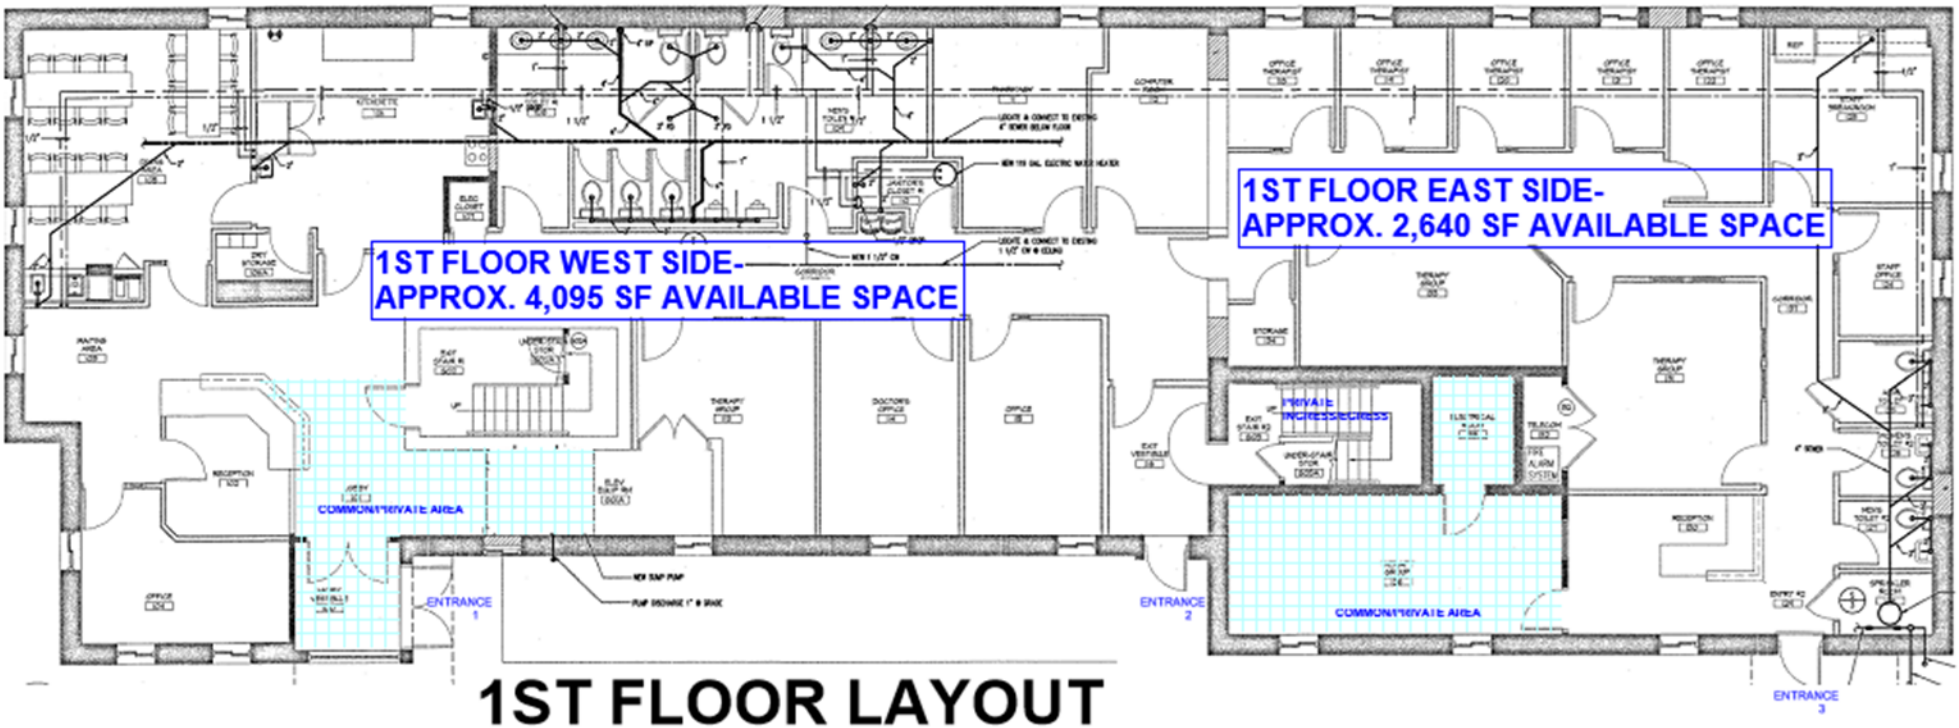

1ST FLOOR LAYOUT