IMAGES EPSG2276_Date20230611_Lat32.638920_Lon-96.464268_Mpp0.299 : EPSG2276_Date20230929_Lat32.634144_Lon-96.466460_Mpp0.299 : EPSG2276_Date20240514_Lat32.648825_Lon-96.547388_Mpp0.075 :
XREFS x2436 : xBndy : xMerial-Ground : xFloodplain-Ground : xEaglecrest : zFloodplain : 20240103_JWS River Ridge North_Overall SP : xBase_TechPark V2 : xBase_THD_SEC V2 : xSite-CARR : xBase_PHWZ
LAST SAVED 7/26/2024 12:11 PM
PLOTTED BY VAZQUEZ, WENDY 7/26/2024 12:29 PM
DWG PATH K:\DAL_CIVIL\064579000 - SCHULER CRANDALL ON-CALL\CAD\PLAN SHEETS
DWG NAME C-SITE-VIS.DWG , [24X36 (4)]

This document, together with the concepts and designs presented herein, as an instrument of service, is intended only for the specific purpose and client for which it was prepared. Reuse of and improper reliance on this document without written authorization and adaptation by Kimley-Horn and Associates, Inc. shall be without liability to Kimley-Horn and Associates, Inc.

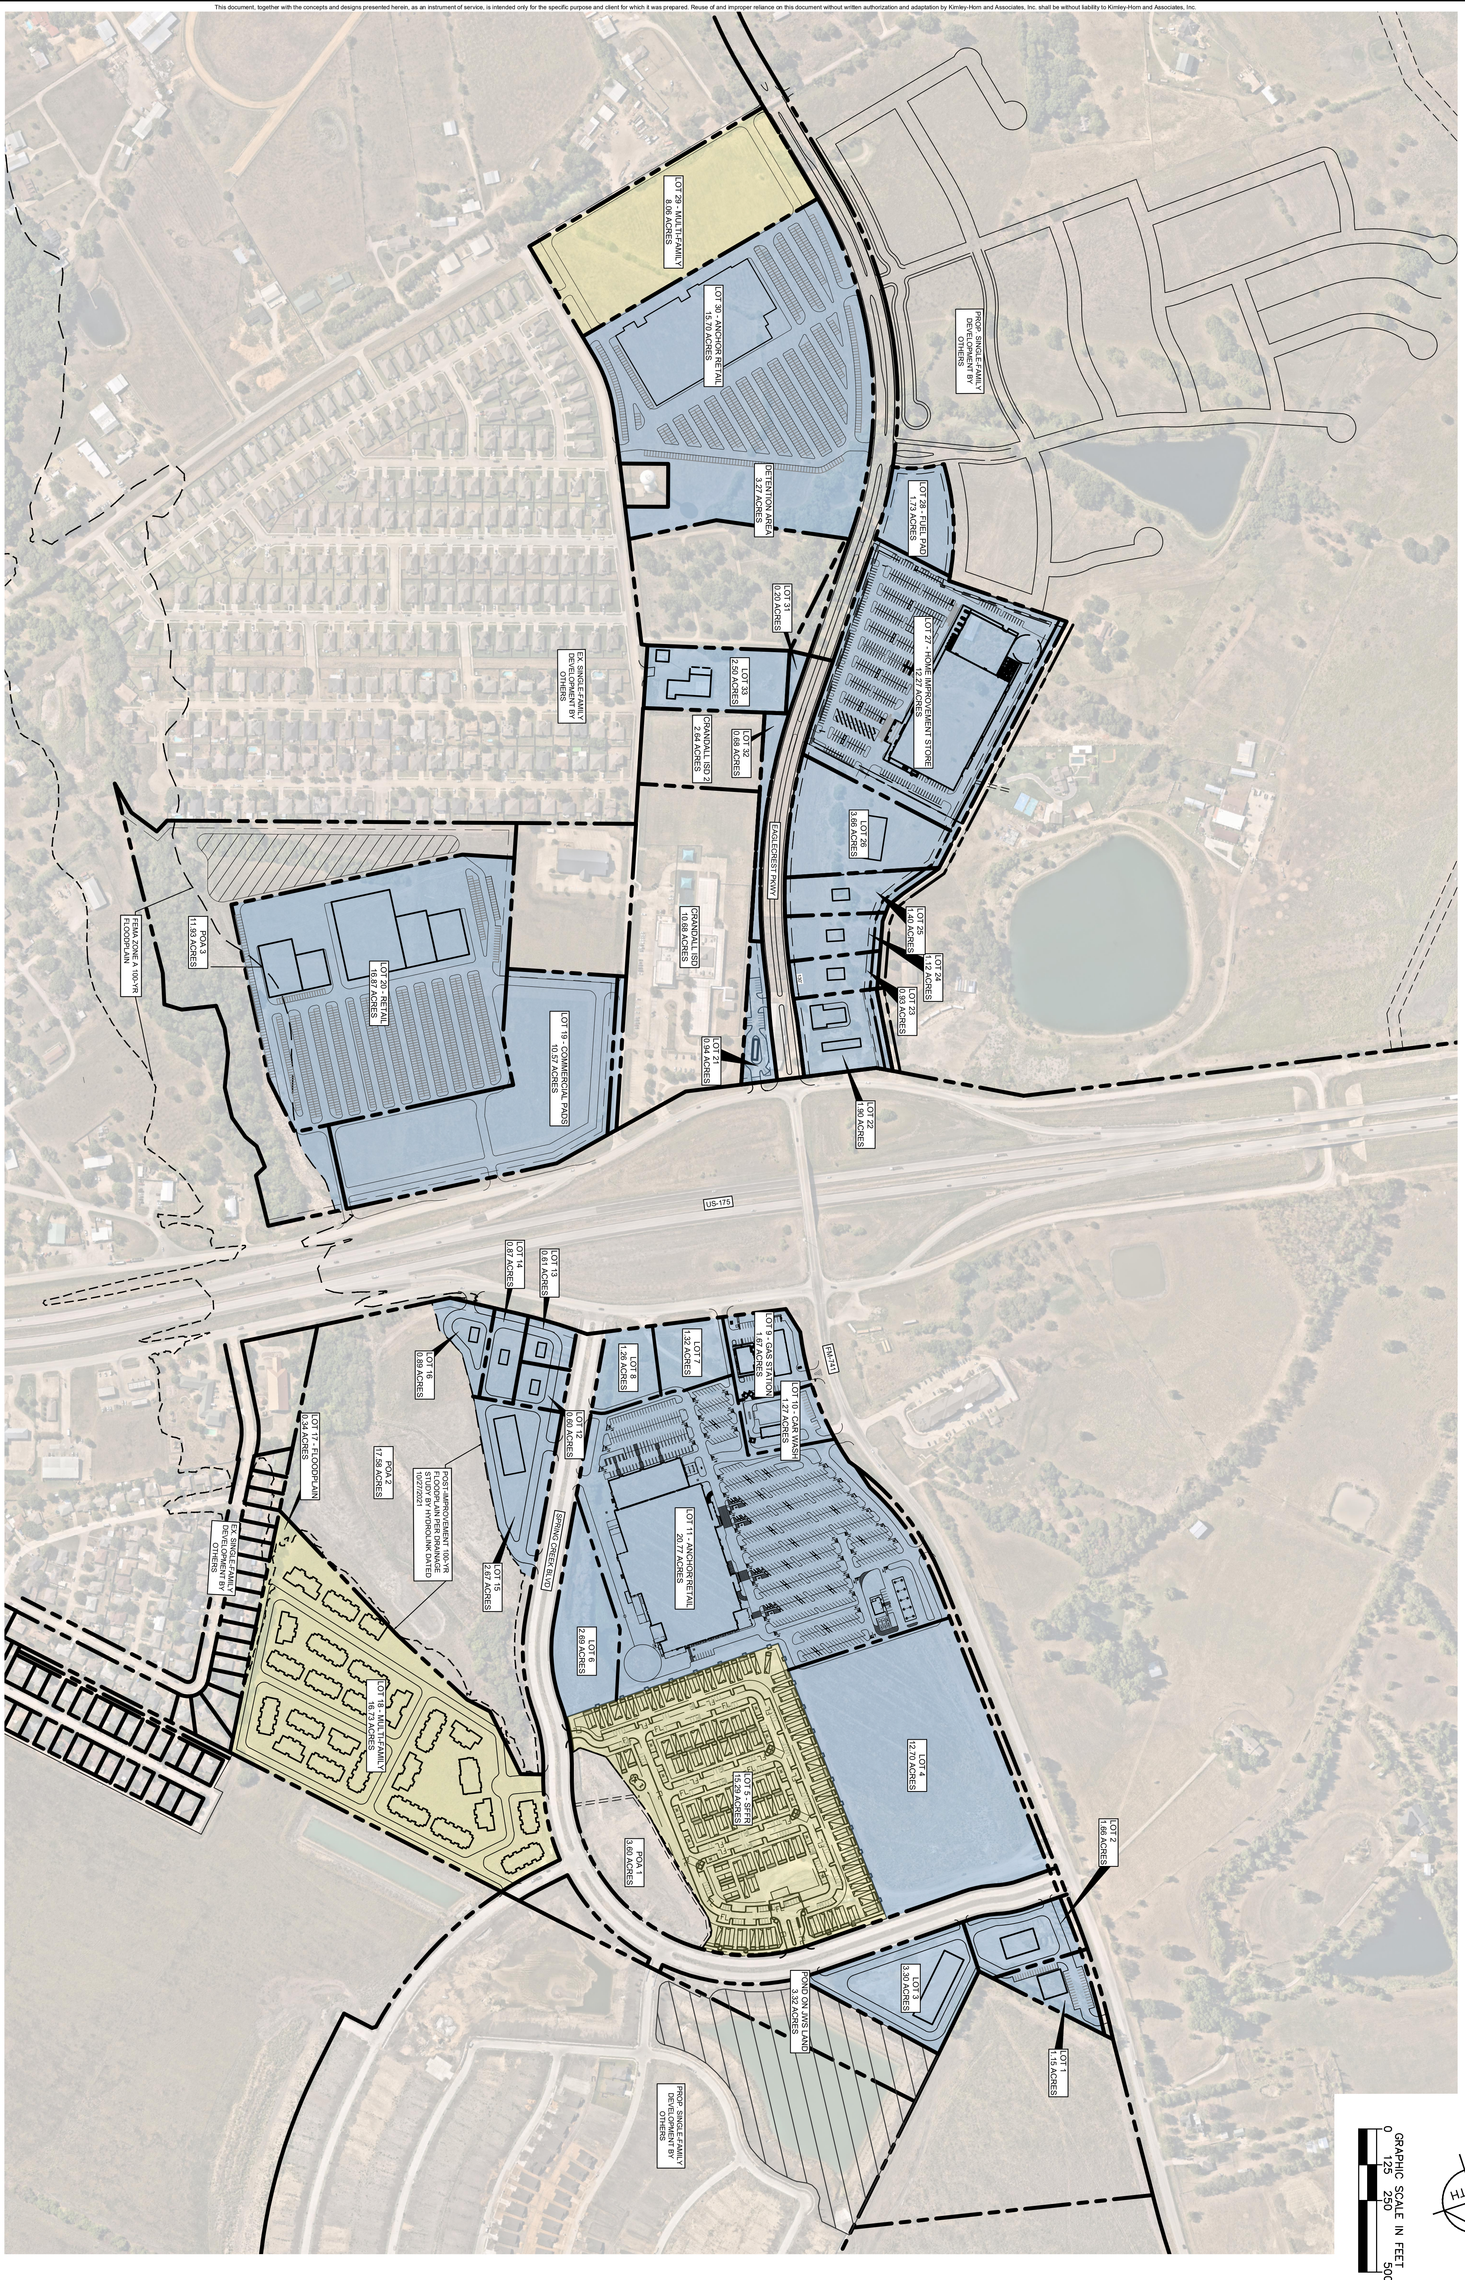

SHEET NUMBER
SP-06

MASTER PLAN

CRANDALL TRACTS
PREPARED FOR
JWS LAND, LTD.
CITY OF CRANDALL, KAUFMAN COUNTY TEXAS

KHA PROJECT	064579000
DATE	7/26/2024
SCALE	AS SHOWN
DESIGNED BY	MJF
DRAWN BY	MJF
CHECKED BY	MAL

Kimley»Horn
13455 NOEL RD. TWO GALLERIA OFFICE TOWER
SUITE 700 DALLAS, TX 75240
PHONE: 972-770-1300 FAX: 972-239-3820
WWW.KIMLEY-HORN.COM TX F-928
© 2024 KIMLEY-HORN AND ASSOCIATES, INC.

No.	REVISIONS	DATE	BY