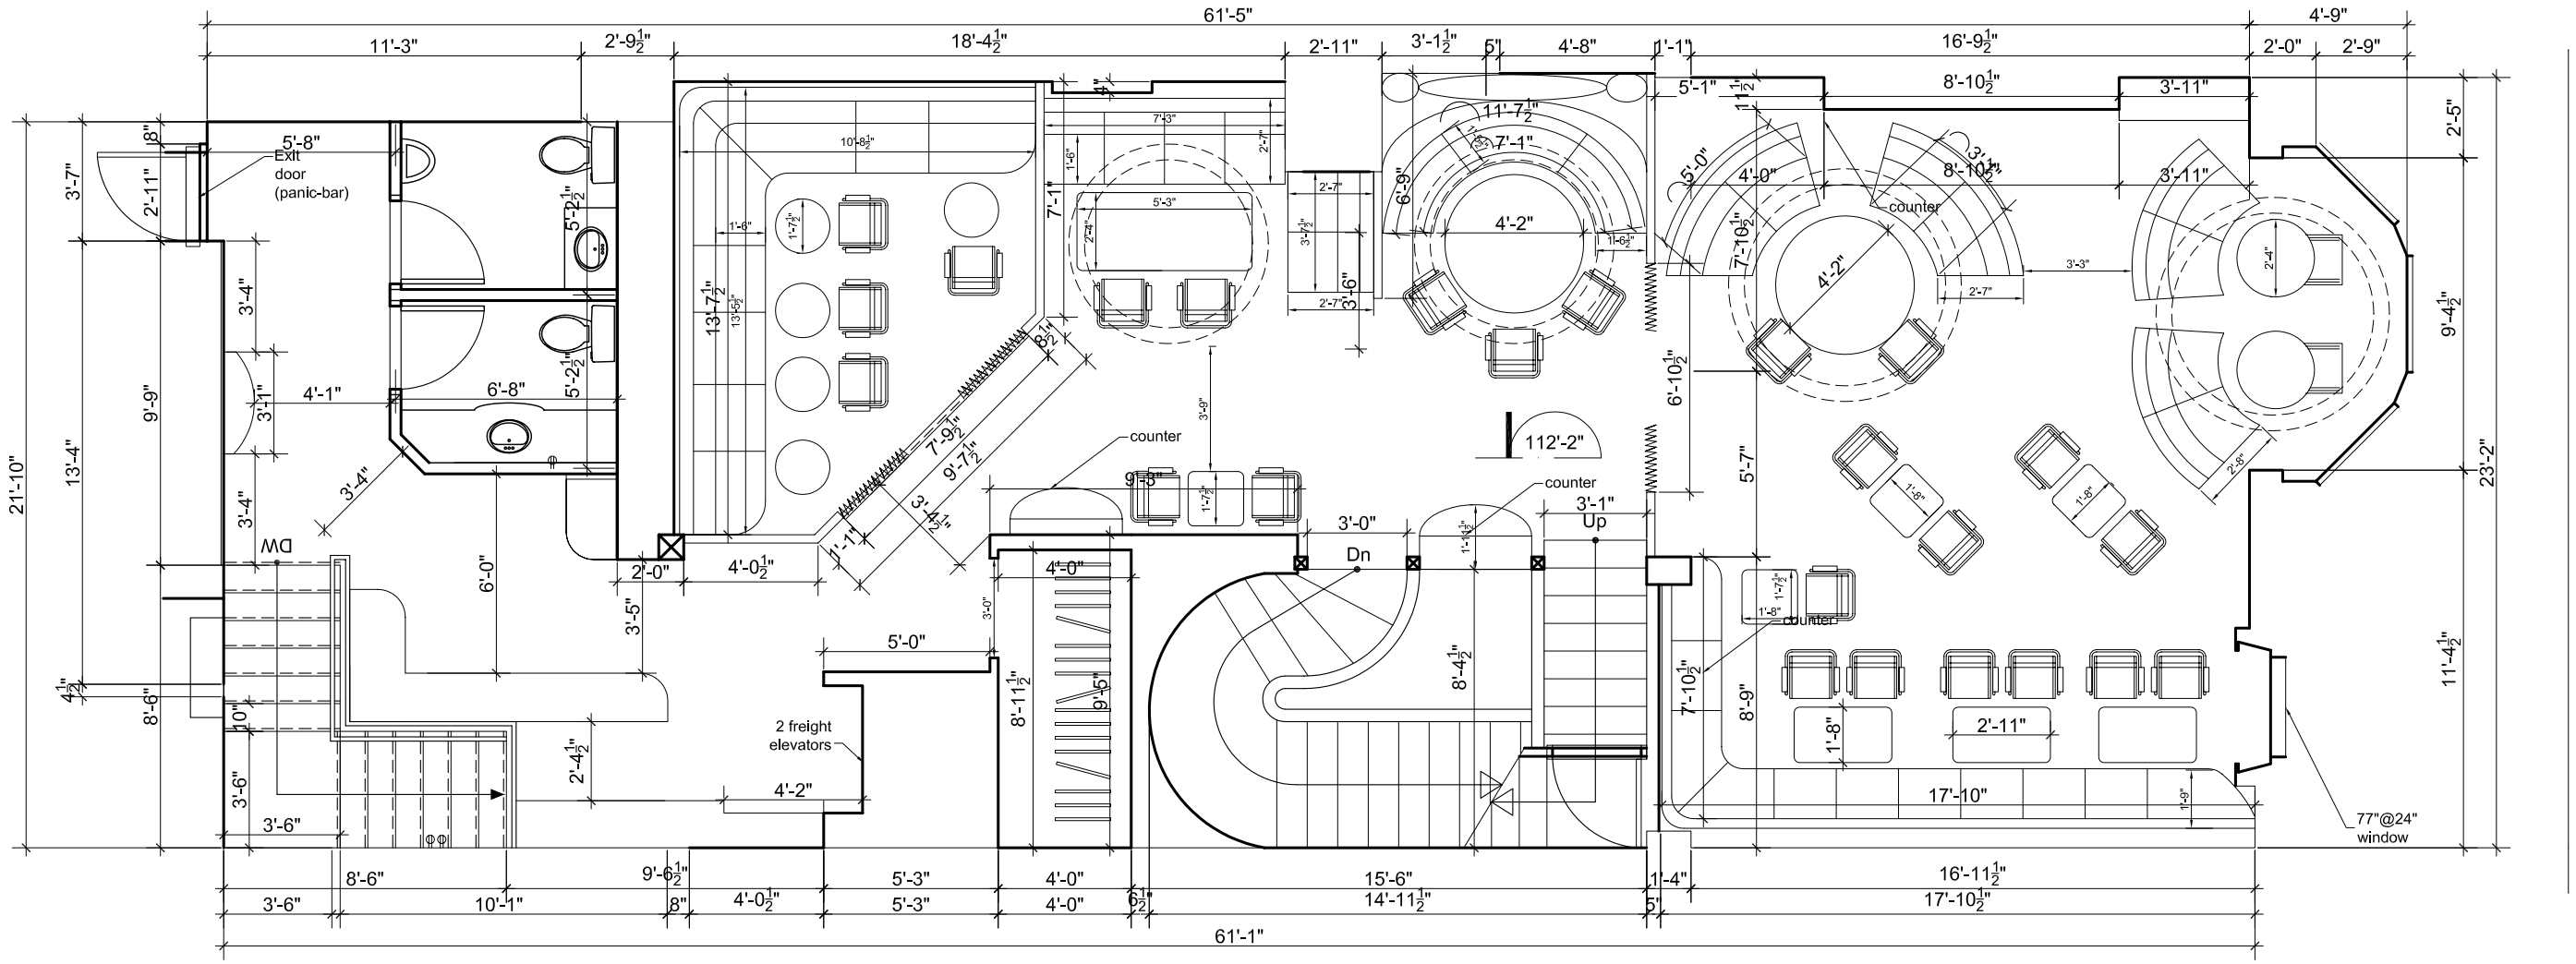

Date	Rev.	Description	By
April 2006	00	Preliminary	

Legend

- (1) Spot light Halogene
- (2) Lustre 2 lampes
- (3) Lustre 3Lampes
- (4) Lustre 6 lampes
- (WP) Water proof Light
- (M) Motor
- (D) Dimmer
- New power outlet
- New switch
- (V) Mechanical ventilation
- Phone
- Internet
- (E) Automatic Emergency light
- (E) Emergency exit sign connected with all emergency lights
- Cable Lumineux

Dimitri El Nems
Interior Designer

Concept and Design seulement

ALL DIMENSIONS WHICH APPEAR ON THIS ARCHITECTURAL DOCUMENTS MUST BE VERIFIED BY THE CONTRACTOR BEFORE THE START OF WORK.

THE DIMENSIONS ON THESE DOCUMENTS MUST BE READ AND NOT MEASURED.

LES DIMENSIONS APPARAISSANT AUX CES DOCUMENTS D'ARCHITECTURE DEVRONT ÊTRE VÉRIFIÉES PAR L'ENTREPRENEUR AVANT LE DÉBUT DES TRAVAUX.

LES DIMENSIONS SUR CES DOCUMENTS DOIVENT ÊTRE LUES ET NON MESURES.

Project: 1450 Crescent

Title: Ground 1St Floor

Date: April 06

15/06-AA

Scale: 3/16" = 1'

Sheet: X100

Drawn by: C.I-I./ SA

Rev:

Disigner 01506_A106.dwg