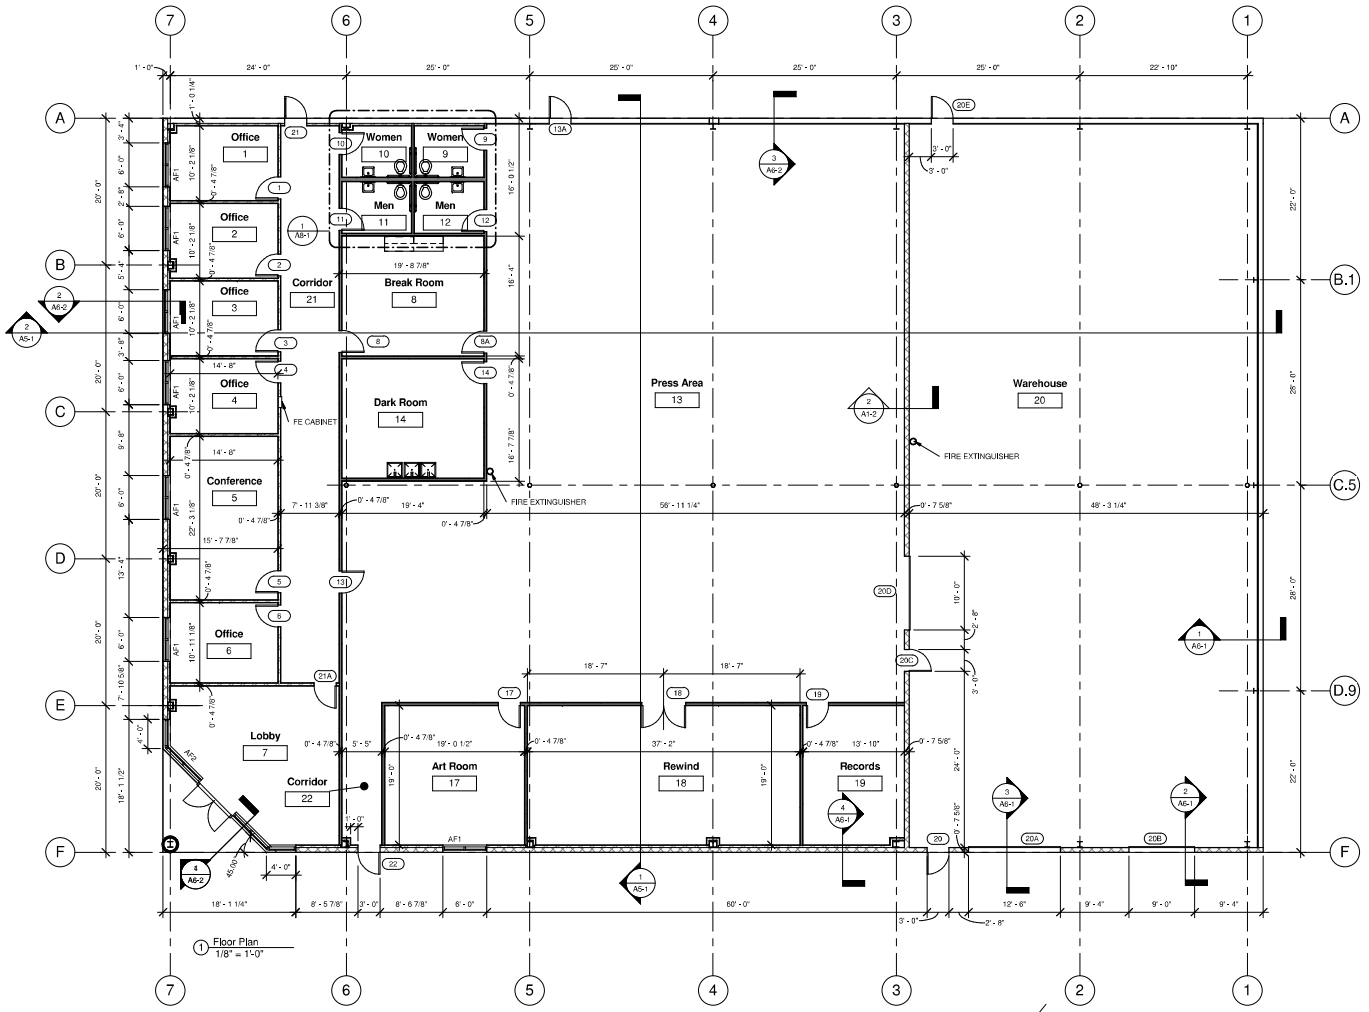

1 Floor Plan
1/8" = 1'-0"

WALL TYPE LEGEND

WALL TYPE "A"

WALL TYPE "B"

WALL TYPE "C"
8" CMU 3 HR FIRE BARRIER
SEE SECTION

5 Wall Type Legend
3/4" = 1'-0"

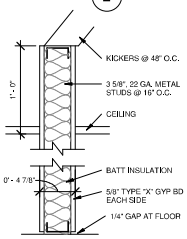

3 Wall Type "B"
1 1/2" = 1'-0"

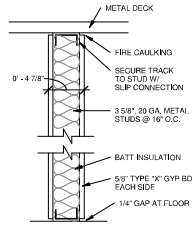

2 Wall Type "A"
1 1/2" = 1'-0"

Montgomery Architects

14373 Waterway Blvd
Fortville, Indiana 46040
cell: 765.215.0152
tom@montgomeryarch.com
www.montgomeryarch.com

Tom Montgomery
Architect

New Facility for Unique Printing and Labels

Greenfield, IN

Seal

THOMAS K. MONTGOMERY No. 19300122 STATE OF INDIANA REGISTERED ARCHITECT

Signature

Mark	Date	Description

Date:	4-6-2011
Drawn By:	KTM
Checked By:	REVIT
Project Number:	11023

Floor Plan

A1-1

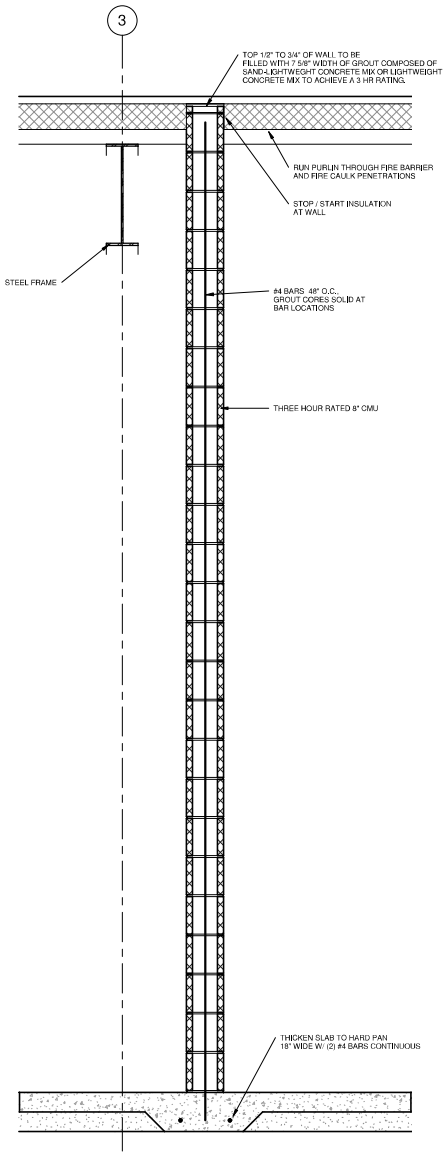

2 3 Hour Fire Barrier Section
1" = 1'-0"

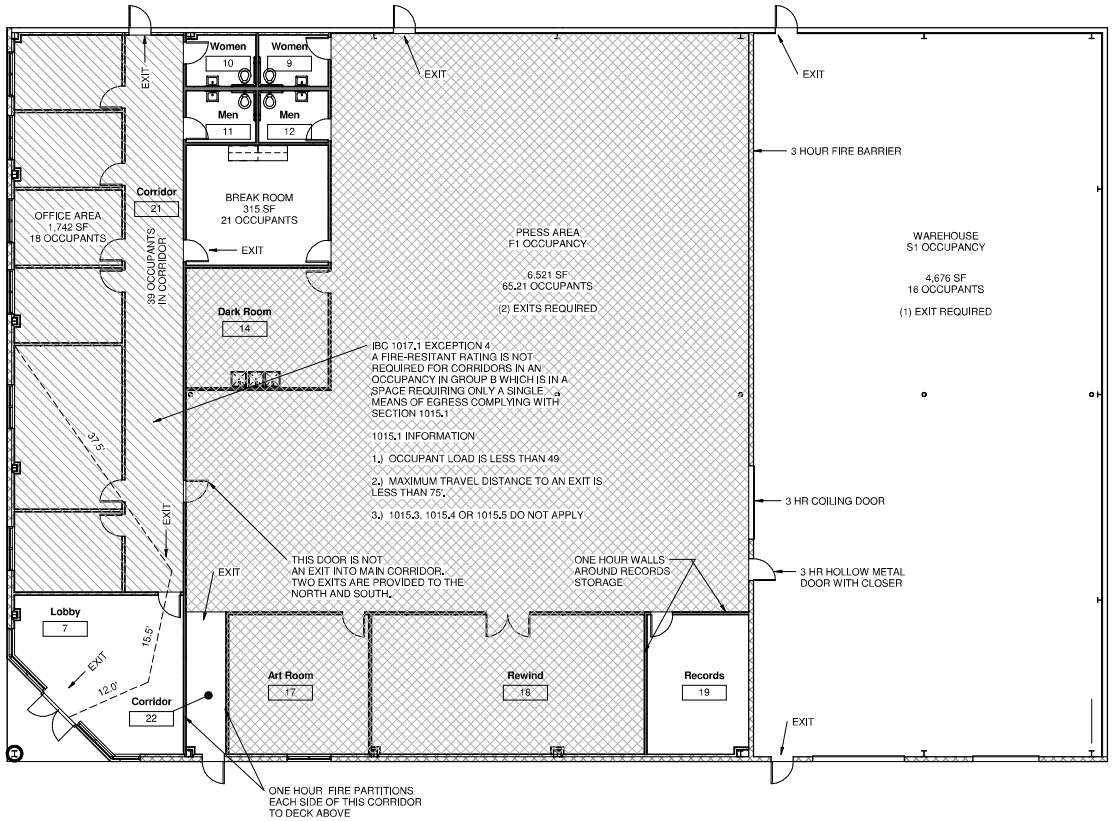

1 Life Safety Plan
1/8" = 1'-0"

CODE INFORMATION

BUILDING SIZE: 15,000 SF

OCCUPANCY: B, F1, S1

CONSTRUCTION TYPE: TYPE II B

BUILDING IS NOT SPRINKLED

508.3.2 NON SEPARATED OCCUPANCIES: ACCORDING TO TABLE 503 THE MOST STRICT OCCUPANCY FOR A TYPE II B CONSTRUCTION IS S1 WHICH ALLOWS 15,500 SF PER FLOOR. BECAUSE OF THIS THE BUILDING QUALIFIES FOR NON SPEARATED OCCUPANCIES PER 508.3.2.

A THREE HOUR FIRE BARRIER IS BEING PROVIDED TO REDUCE THE FIRE AREA FOR S1 OCCUPANCY SO THE BUILDING WILL NOT BE REQUIRED TO BE SPRINKLED.

Montgomery Architects

14373 Waterway Blvd
Fortville, Indiana 46040
cell: 765.215.0152
tom@montgomeryarch.com
www.montgomeryarch.com

Tom Montgomery
Architect

New Facility for Unique Printing and Labels

Greenfield, IN

Seal

THOMAS MONTGOMERY No. 19300122 STATE OF INDIANA REGISTERED ARCHITECT

Signature

Mark	Date	Description

Date:	4-6-2011
Drawn By:	KTM
Checked By:	REVIT
Project Number:	11023

Life Safety Plan

A1-2