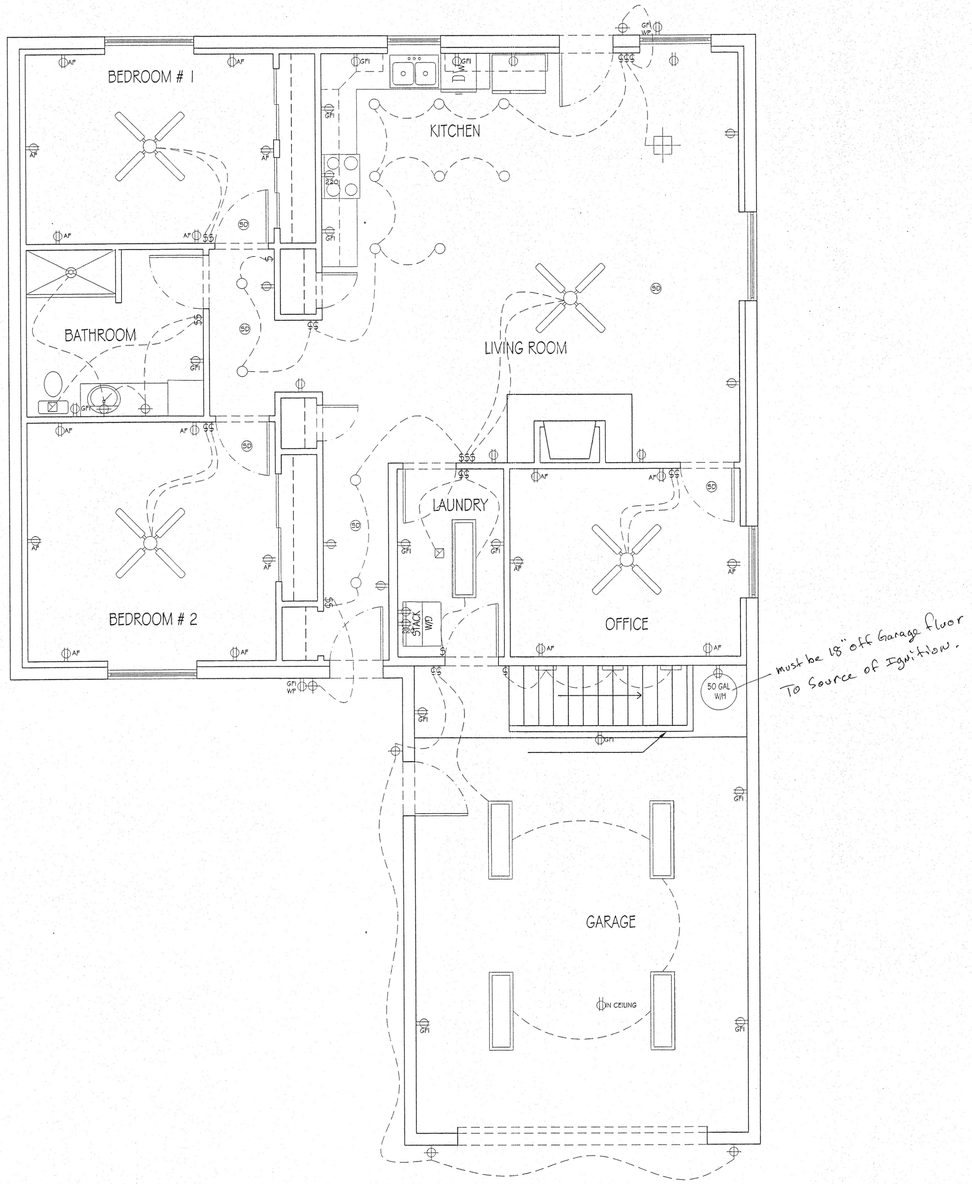

ELECTRICAL PLAN

1/4" = 1'

LEGEND
DUPLEX OUTLET
220 OUTLET
SWITCH
3 WAY SWITCH
WEATHER PROOF EXTERIOR WALL MOUNT
WALL MOUNT
½ HOT SWITCH OUTLET
ARC FAULT OUTLET
SMOKE DETECTOR
CEILING FAN W/LIGHT
1'X4' FLORESCENT
STRIP FLORESCENT
EXAUST FAN W/HEATER
WALL SCONCE
ROPE LIGHTING
CHANDELIER LIGHT
6" RECESSED CAN LIGHT
3" RECESSED CAN LIGHT
PHONE JACK
TV / CABLE

REVISIONS
3-7-12

Bobby E Cooper
White MT Lake 83576 Silver Creek Dr

Date:	Job Number:
2/12	305
Drawn By: JL	Checked By: XXX
Sheet: 6	